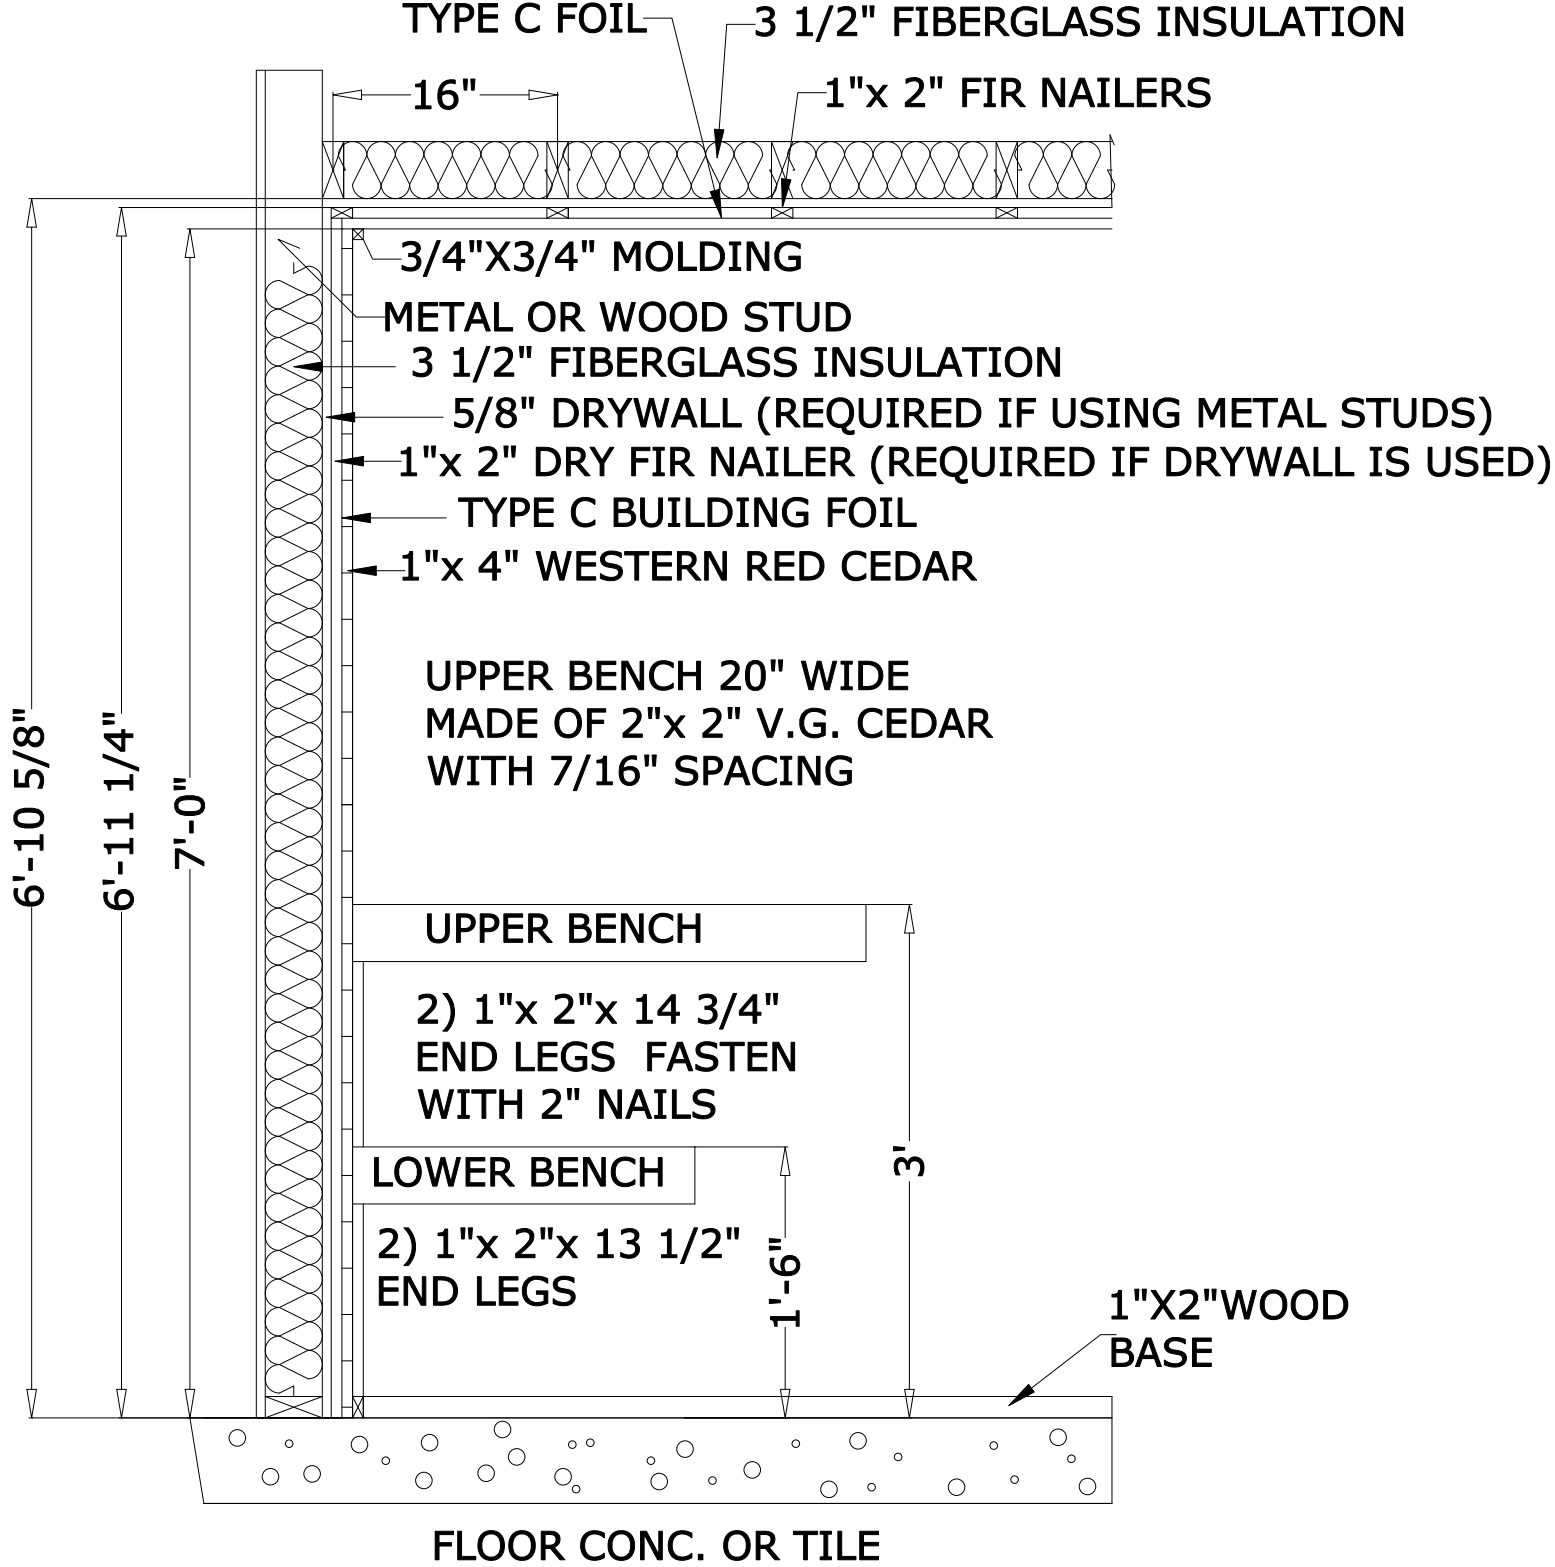


FINISHED FLOOR SURFACE TO FINAL CEILING NAILING SURFACE SHOULD BE 7'-0".