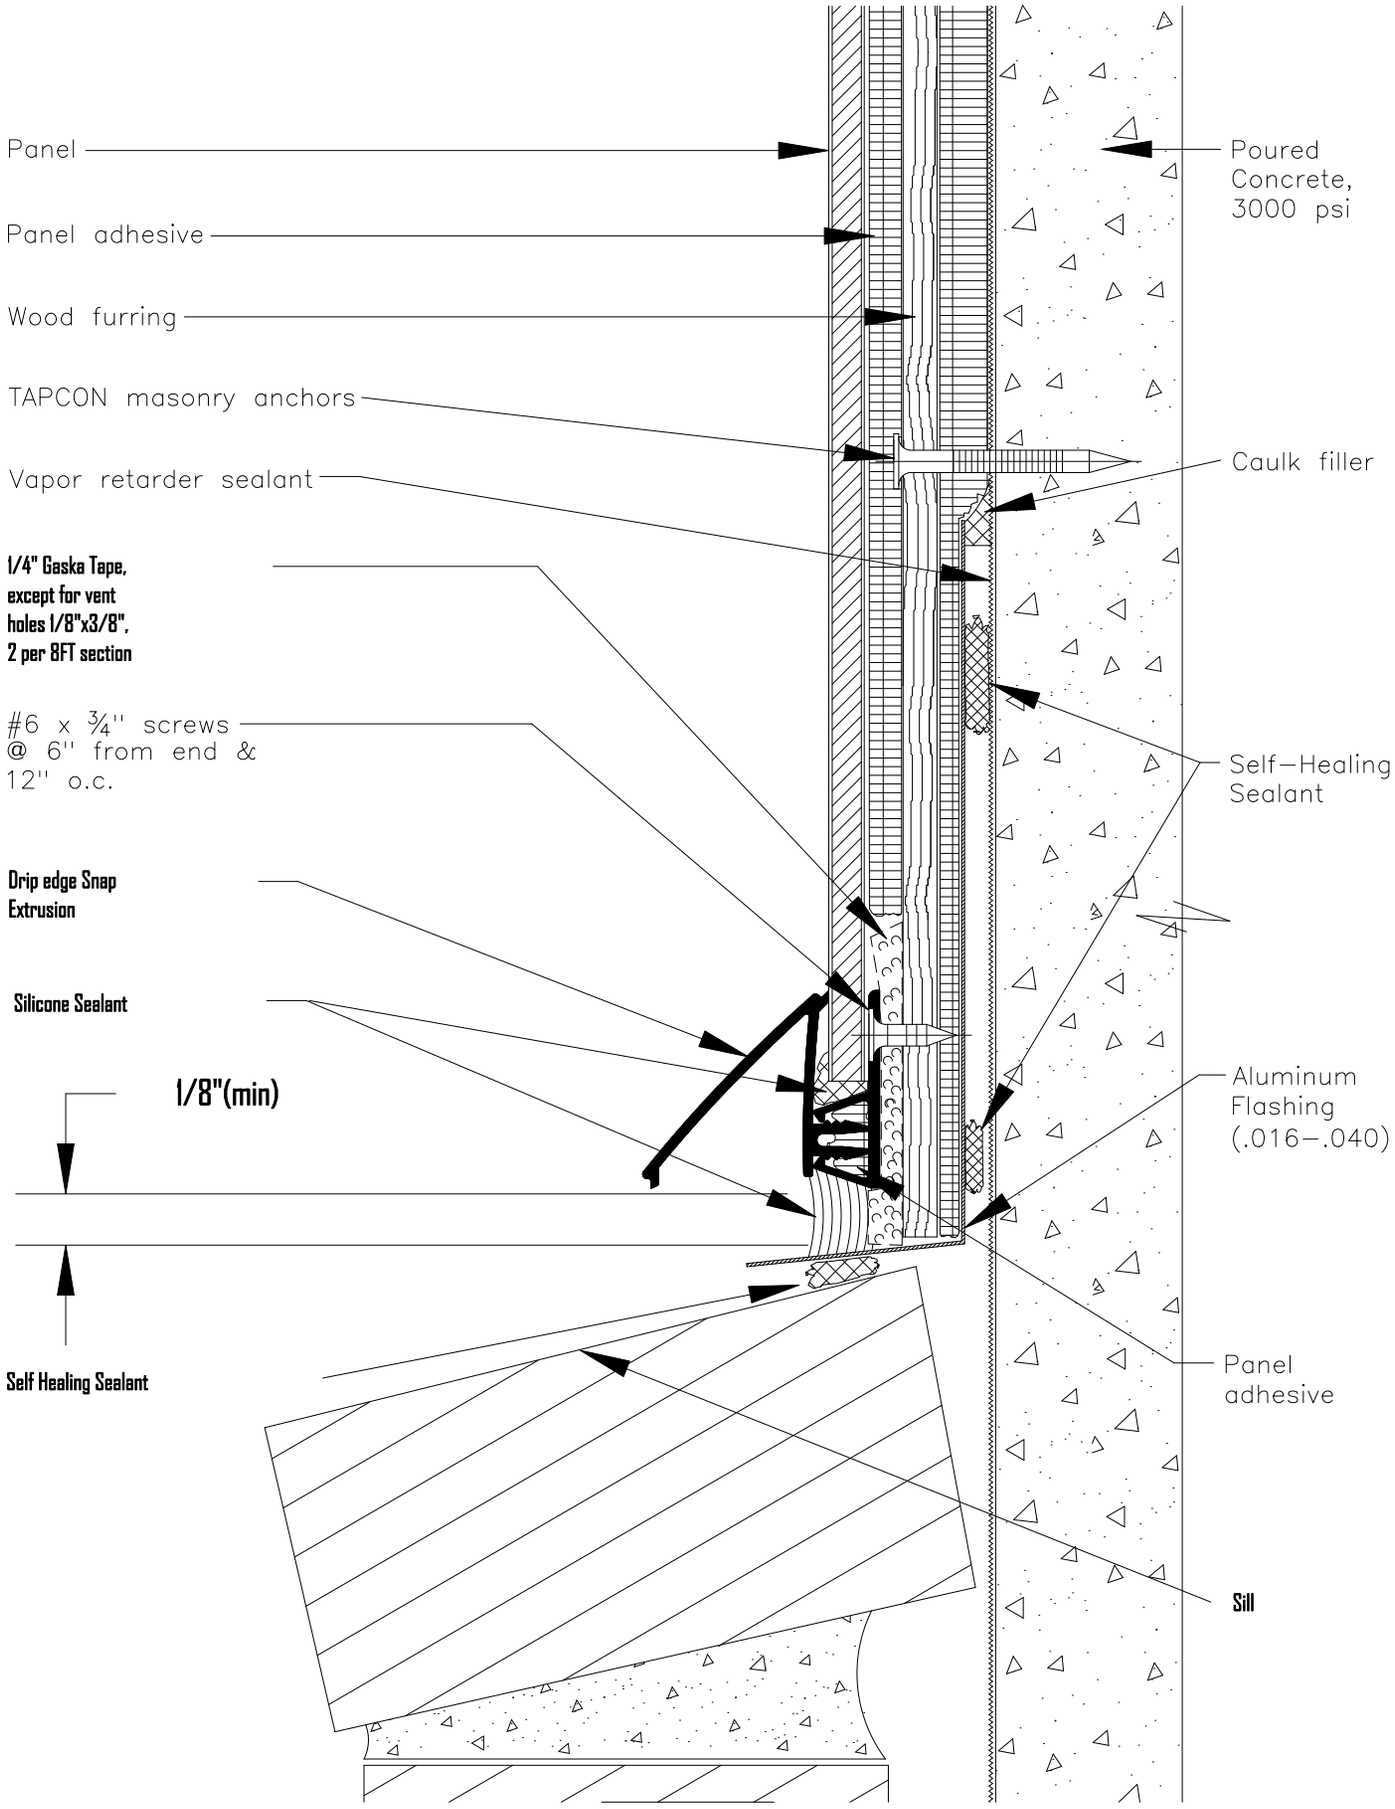

TYPICAL SILL DETAIL

2 PIECE EXTRUSION ON CONCRETE OR BLOCK