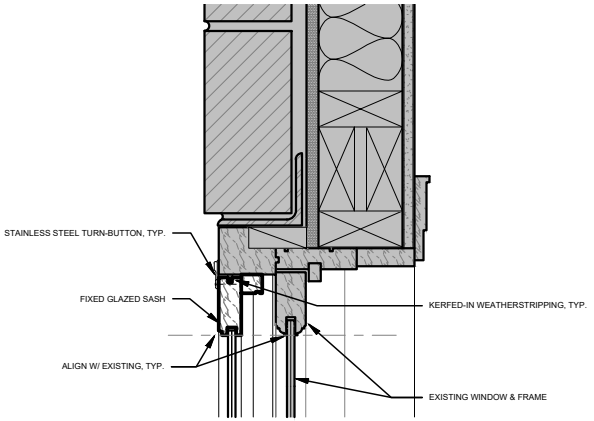

5 WINDOW HEAD DETAIL
3" = 1'-0"

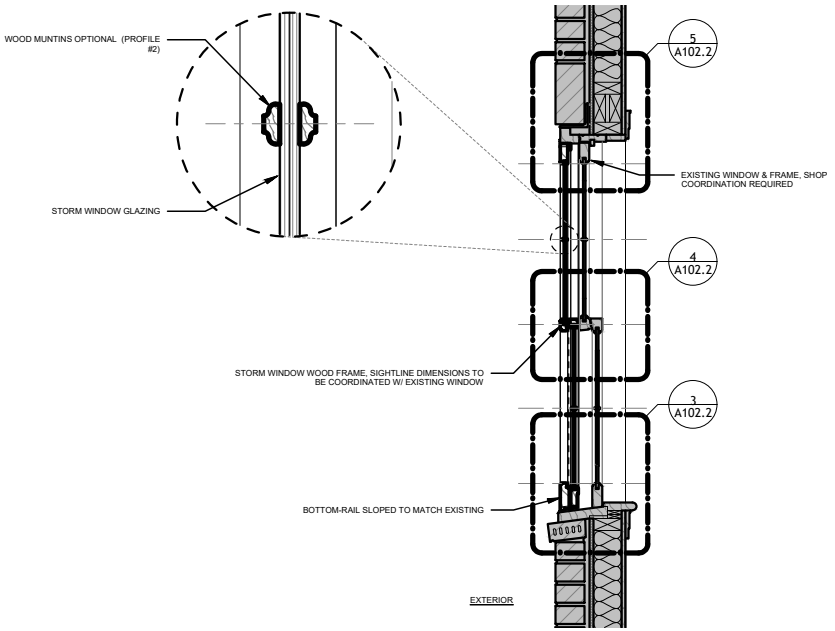

2 WALL SECTION
1" = 1'-0"

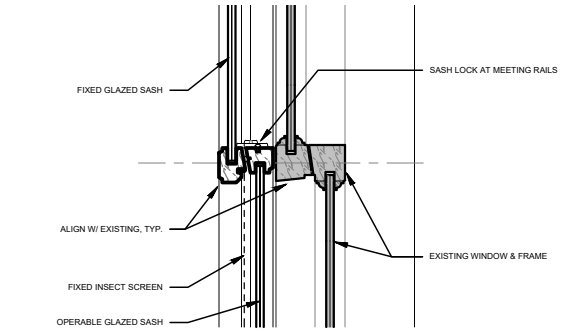

4 WINDOW DETAIL
3" = 1'-0"

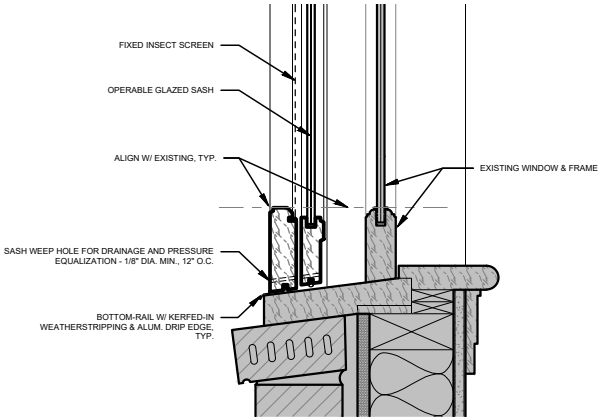

3 WINDOW SILL DETAIL
3" = 1'-0"

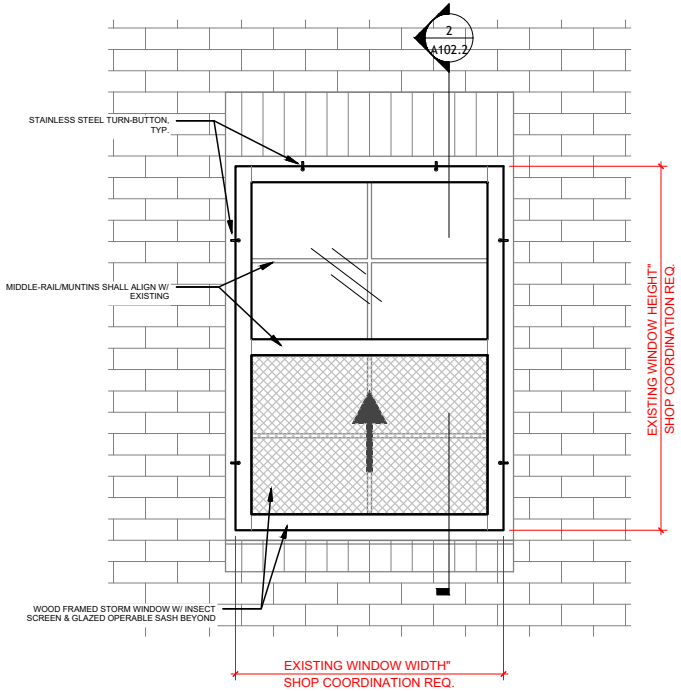

1 SINGLE-HUNG STORM WINDOW ELEVATION
1" = 1'-0"

CHOSEN WOOD WINDOW MAINTENANCE, INC.

STORM WINDOWS

No.	Description	Date

SINGLE-HUNG WINDOW DETAILS

Project number	0000
Date	Issue Date
Drawn by	Author
Checked by	Checker

A102.2

Scale As indicated

2/17/2026 8:53:05 PM