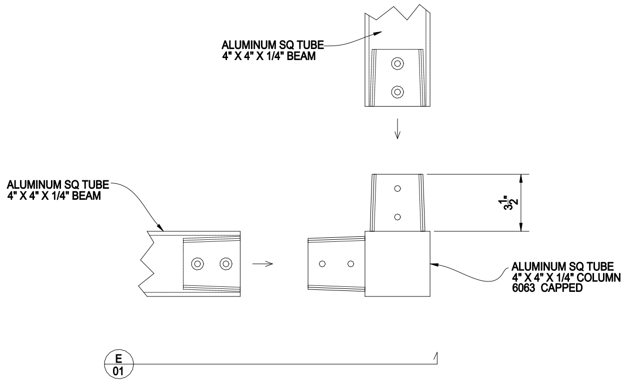

D CONNECTION DETAIL
PLAN VIEW

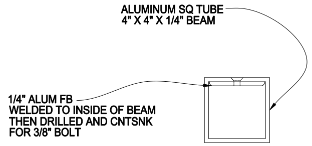

F SECTION DETAIL

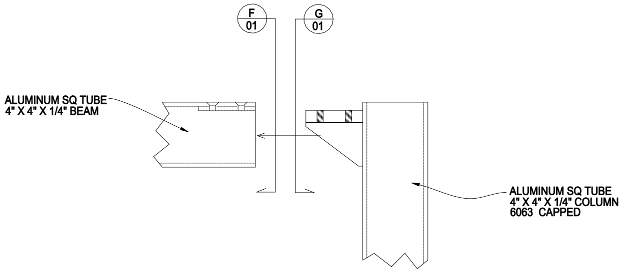

E SECTION DETAIL

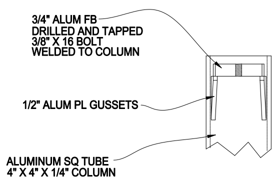

G SECTION DETAIL

BILL OF MATERIALS

QTY	MK	DESCRIPTION	LENGTH	NOTES	FINISH
.	.		.	.	.

	START	STOP	ESTIMATED	ACTUAL	INITIALS
CUT			.		
ROLL			.		
WELD			.		
GRIND			.		
OTHER			.		
OTHER			.		
TOTAL			.		

REV	DESCRIPTION	DATE
A	CONNECTION DETAILS CHANGED. BOLTING INTO THE PURLIN INSTEAD OF THE BEAM.	08/20/2024

SUN SHADE
BEAM TO COLUMN
CONNECTION DETAILS

PALMSHADE PROJECT #: BCCD24-0001		CLIENT PROJECT #: .					
REFERENCE JOB #: .							
CHKD BY: AF .	SCALE: N.T.S.	DRAWN BY: PB	DATE: 09/04/2024	REV .	SHEET # 01		