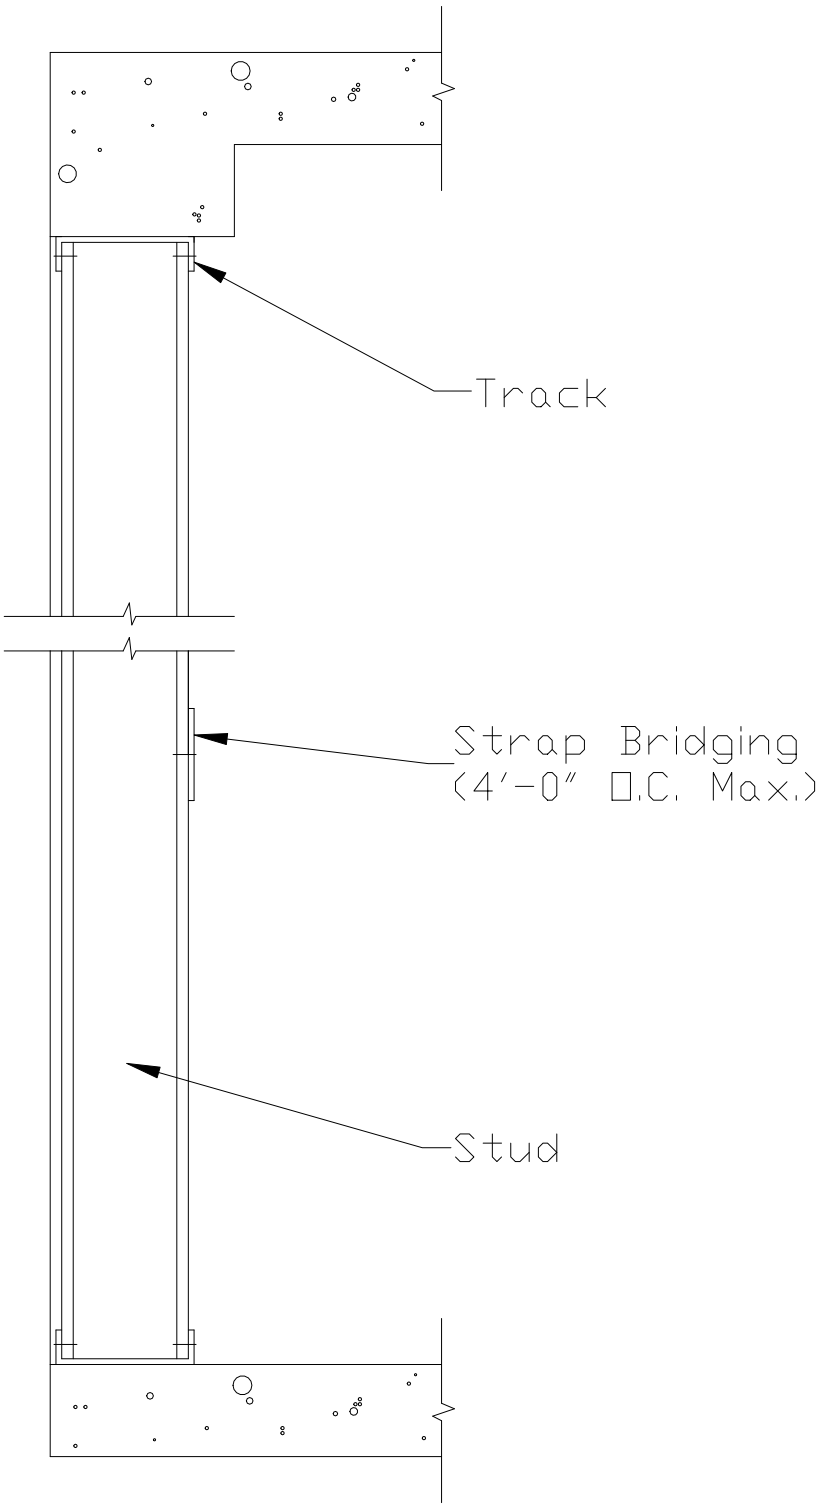

NOTE: BRIDGING TO BE INSTALLED PRIOR TO SHEATHING

BRIDGING AND BRACING - CURTAIN WALL BRIDGING