8/7/2024 7:49:37 AM

1 TIMBERLAB DETAILS - COLUMN BASE - STEPPED OR EXTERIOR

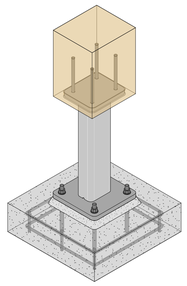

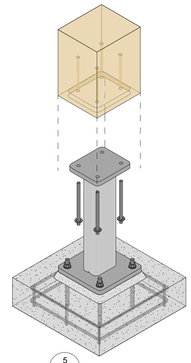

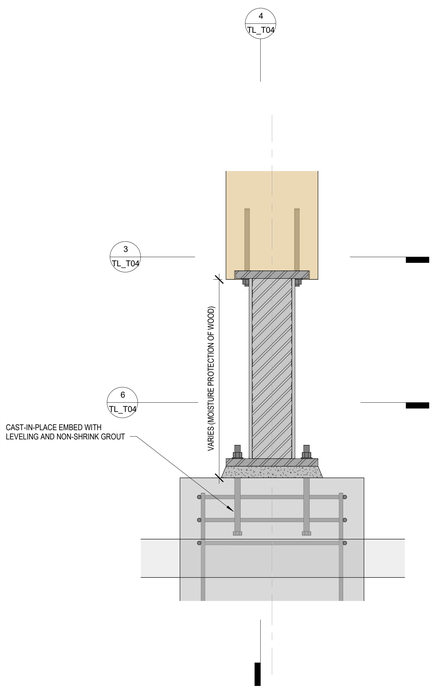

5 TIMBERLAB DETAILS - COLUMN BASE - STEPPED OR EXTERIOR - SECTION 1
1 1/2" = 1'-0"

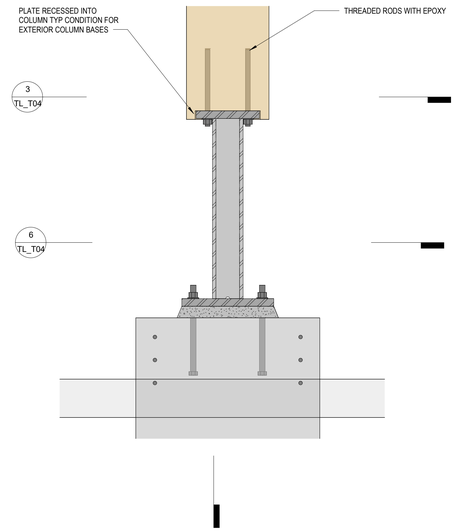

4 TIMBERLAB DETAILS - COLUMN BASE - STEPPED OR EXTERIOR - SECTION 2
1 1/2" = 1'-0"

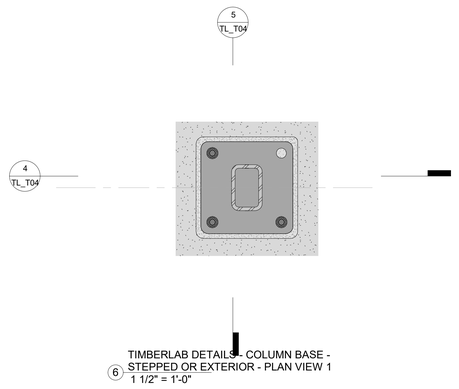

6 TIMBERLAB DETAILS - COLUMN BASE - STEPPED OR EXTERIOR - PLAN VIEW 1
1 1/2" = 1'-0"

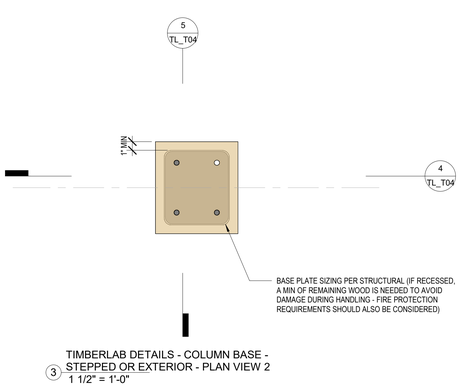

3 TIMBERLAB DETAILS - COLUMN BASE - STEPPED OR EXTERIOR - PLAN VIEW 2
1 1/2" = 1'-0"

TIMBERLAB

1601 N Columbia Blvd
Portland, OR 97217

1610 Old Grove Road, Suite A
Piedmont, SC 29360

503.224.6888

PROJECT:

SET ISSUANCE:

DATE ISSUED: 07/09/24

No.	Description	Date
1	REFERENCE	07/09/24

SHEET SIZE: 30x42
DRAWN BY:
CHECKED BY:

SHEET:

TIMBERLAB DETAILS - COLUMN BASE - STEPPED OR EXTERIOR

TL_T04