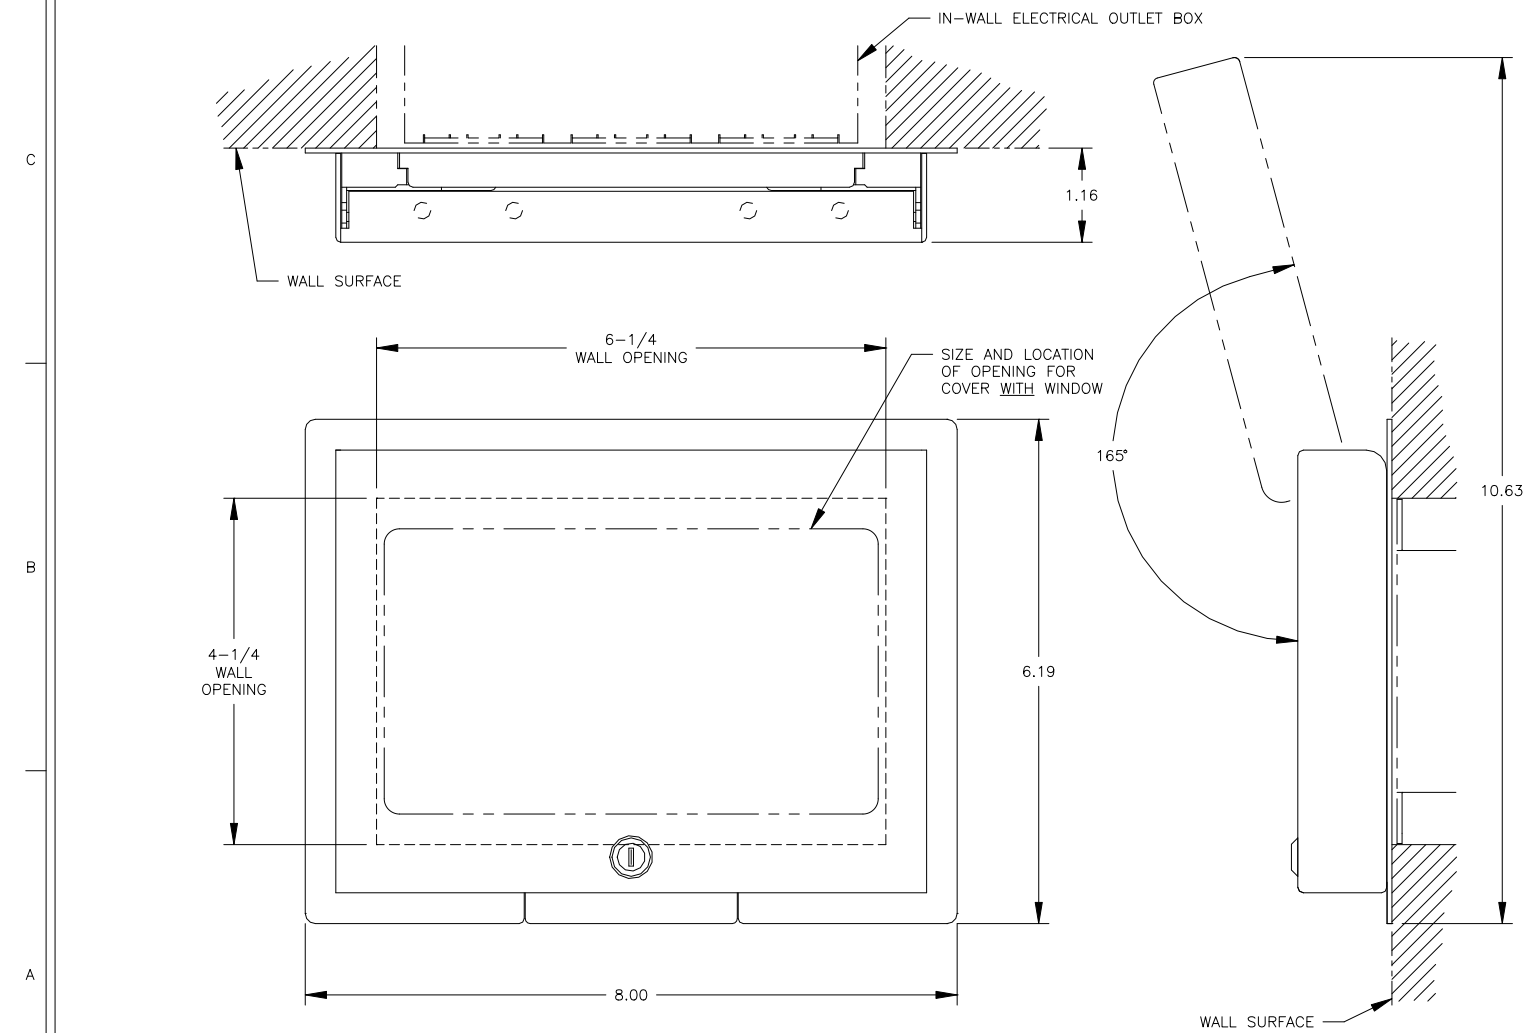

MAXIMUM WALLPLATE SIZE: 4.79 HIGH x 6.55 WIDE.

FSR inc.
244 BERGEN BLVD.
W. PATERSON, NJ 07424
TEL (973) 785-4347
FAX (973) 785-3318

TITLE:
WB-PS3G/WB-MS3G
(3-GANG NON-RECESSED)

DRAWN BY: JRE	DATE: 06/30/06	REV: -
DWG#: WBPS3G-MS3G	PAGE: 1 OF 1	SCALE: 1:2