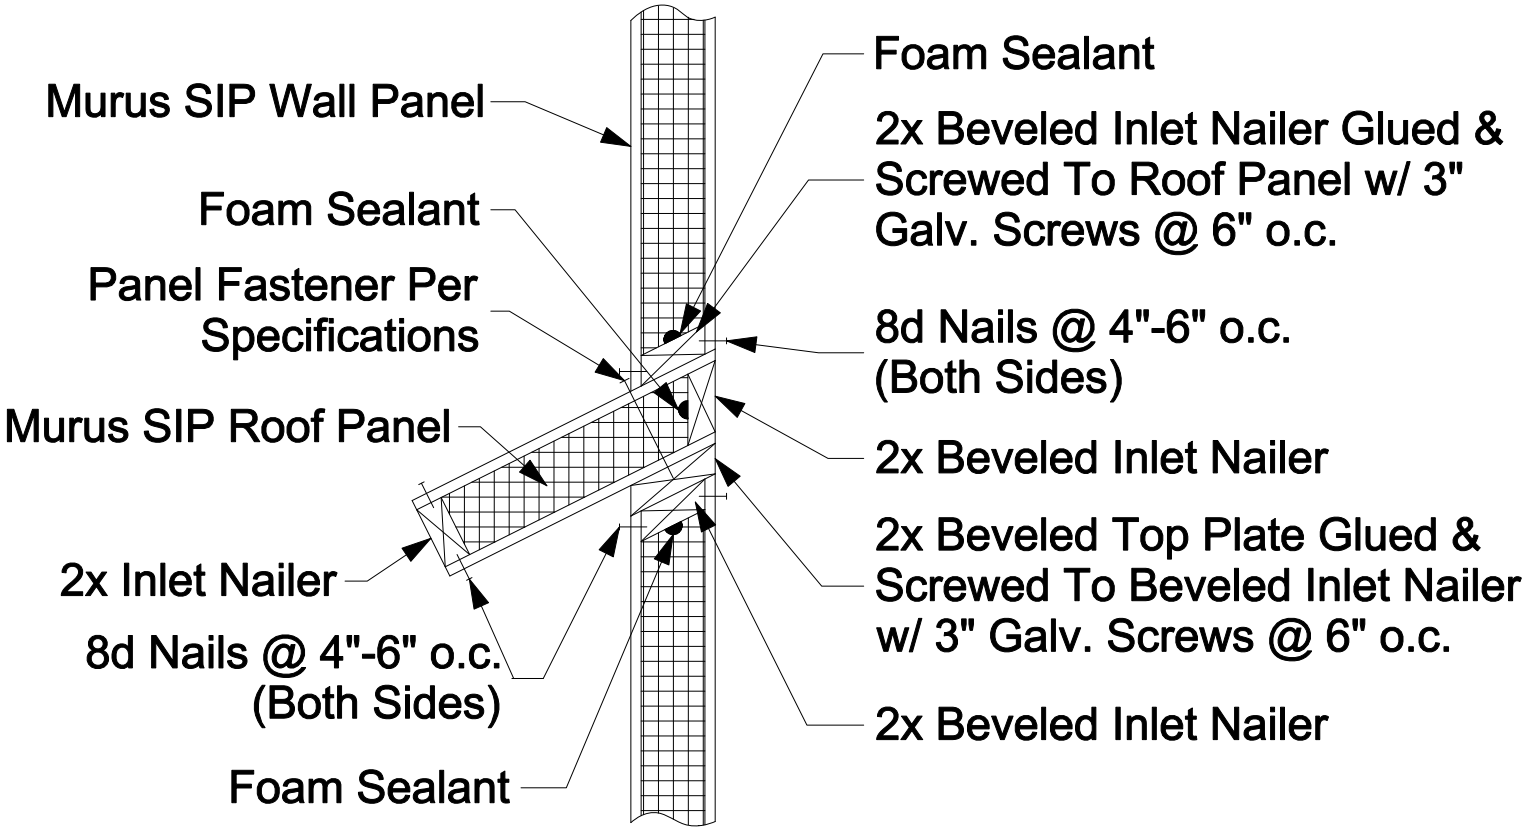

20

Structural Dormer Wall To Roof Connection

Scale: 3/4" = 1'-0"