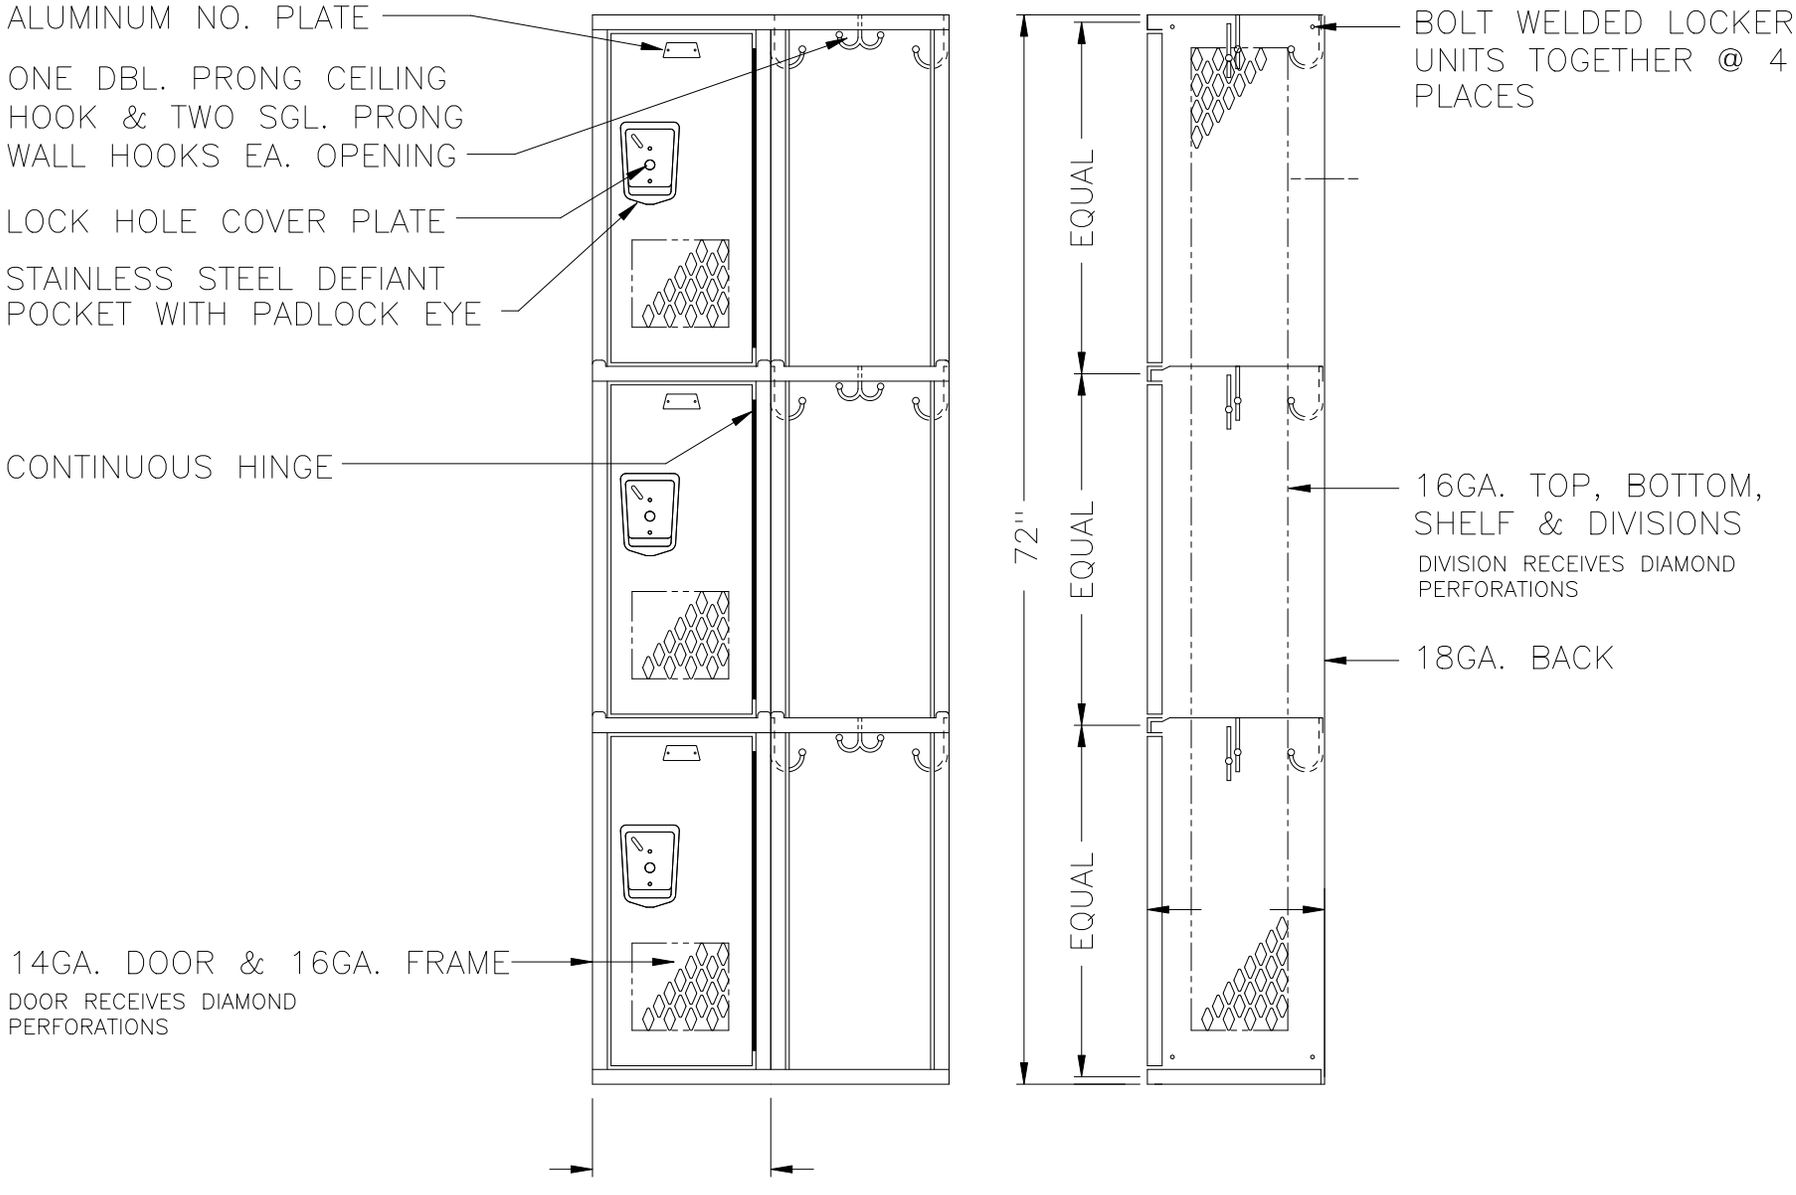

ELEVATION SECTION @ WALL

72" HIGH TRIPLE TIER ALL-WELDED DEFIANT LOCKER

12" & 15" WIDE, ALLOW 1/16" CREEPAGE PER FRAME
TYPICAL FOR 12", 15", 18", & 21" DEEP

This drawing shows a standard Penco Product. Any modifications to the product must be approved by Penco Engineering. 8/6/2001

PENCO

121272AWD3T.dwg