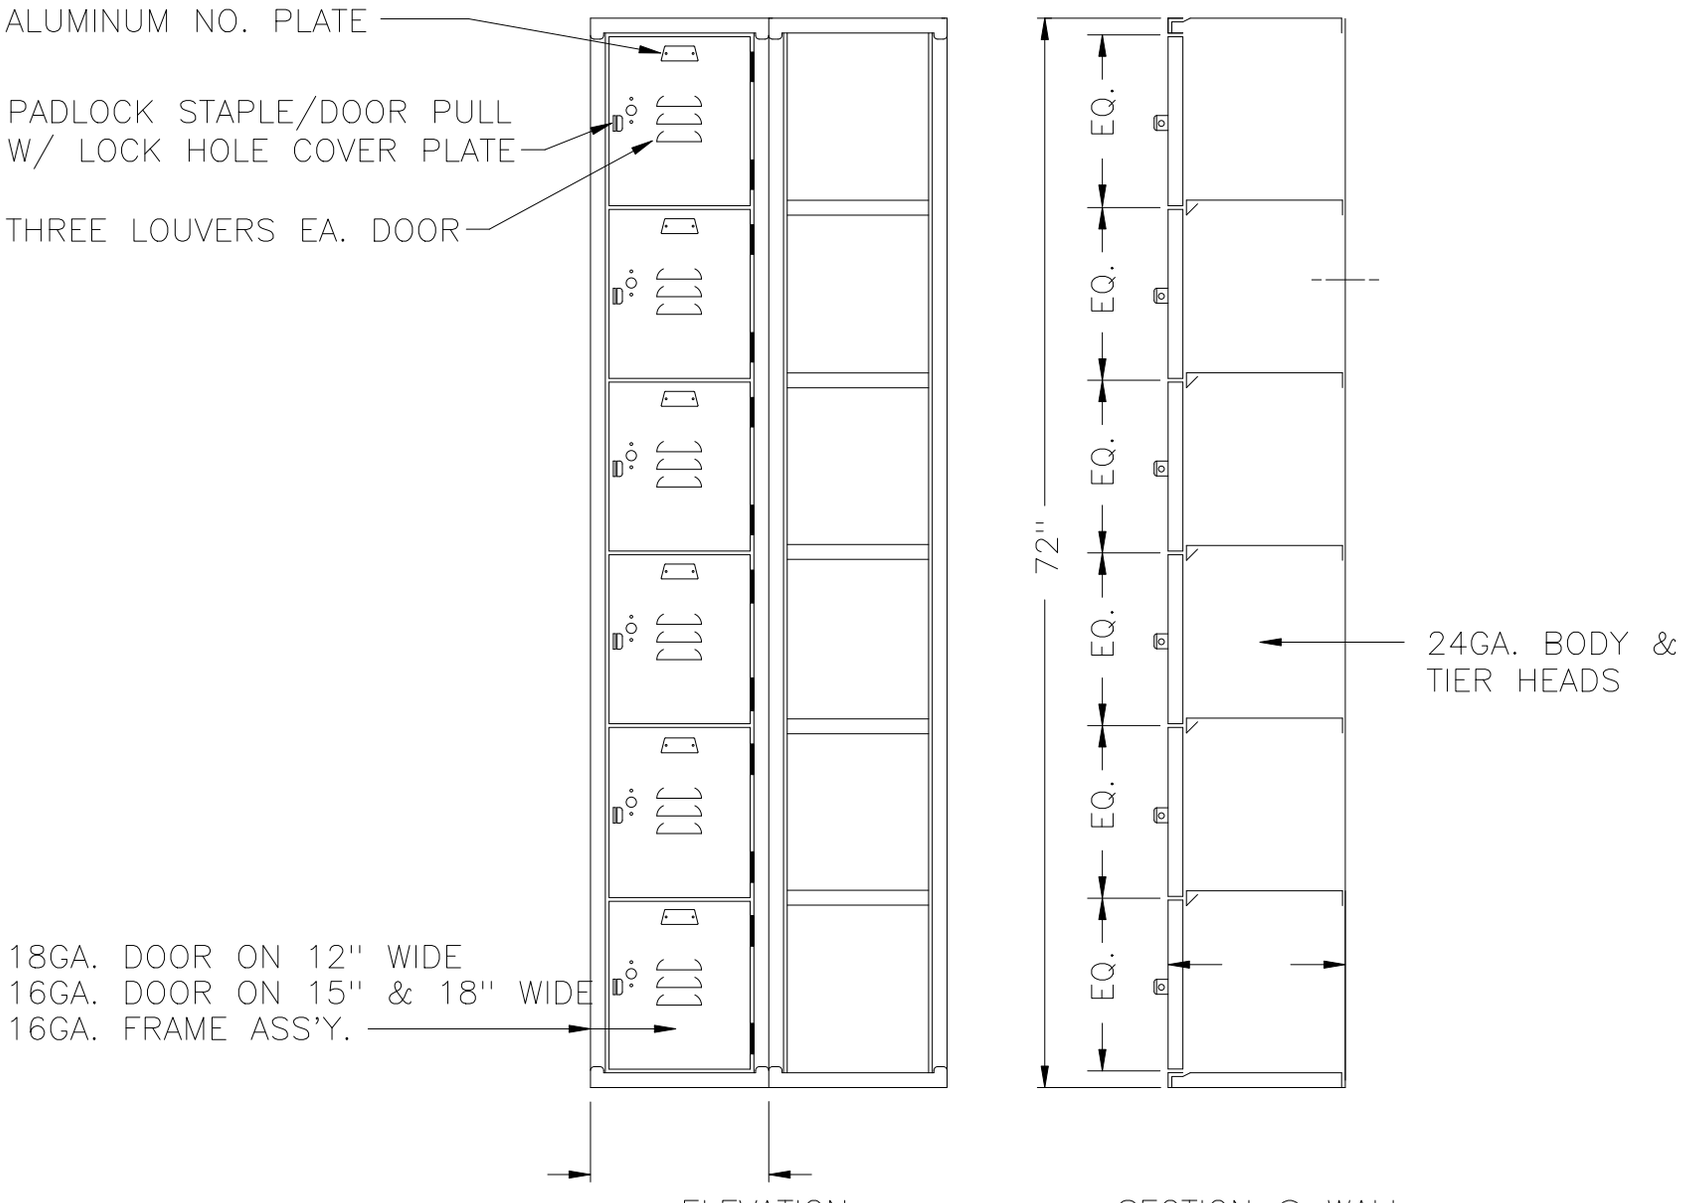

ELEVATION SECTION @ WALL

72'' HIGH SIX TIER VANGUARD KNOCKDOWN LOCKER

TYPICAL FOR 12'', 15'', & 18'' WIDE, ALLOW 1/16'' CREEPAGE PER FRAME
TYPICAL FOR 12'', 15'', 18'', & 21'' DEEP

This drawing shows a standard Penco Product. Any modifications to the product must be approved by Penco Engineering. 8/6/2001

PENCO

121272V6Tdwg