ALUMINUM SHIPS LADDER CROSSOVER

FACTORY FINISH
ALUMINUM–MILL FINISH

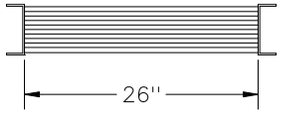

PLAN

NOTE:
ALL BOLTS/FASTENERS NECESSARY TO ANCHOR LADDER ARE BY OTHERS.

Ⓐ ALUMINUM TREAD
(6005–T5)

1–1/4'' x 1–1/4'' x 1/4'' ANGLE WELDED TO TREAD

TREAD WELDED AND BOLTED TO STRINGER WITH 1/4'' ROUND HEAD BOLTS

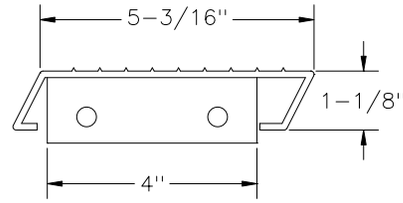

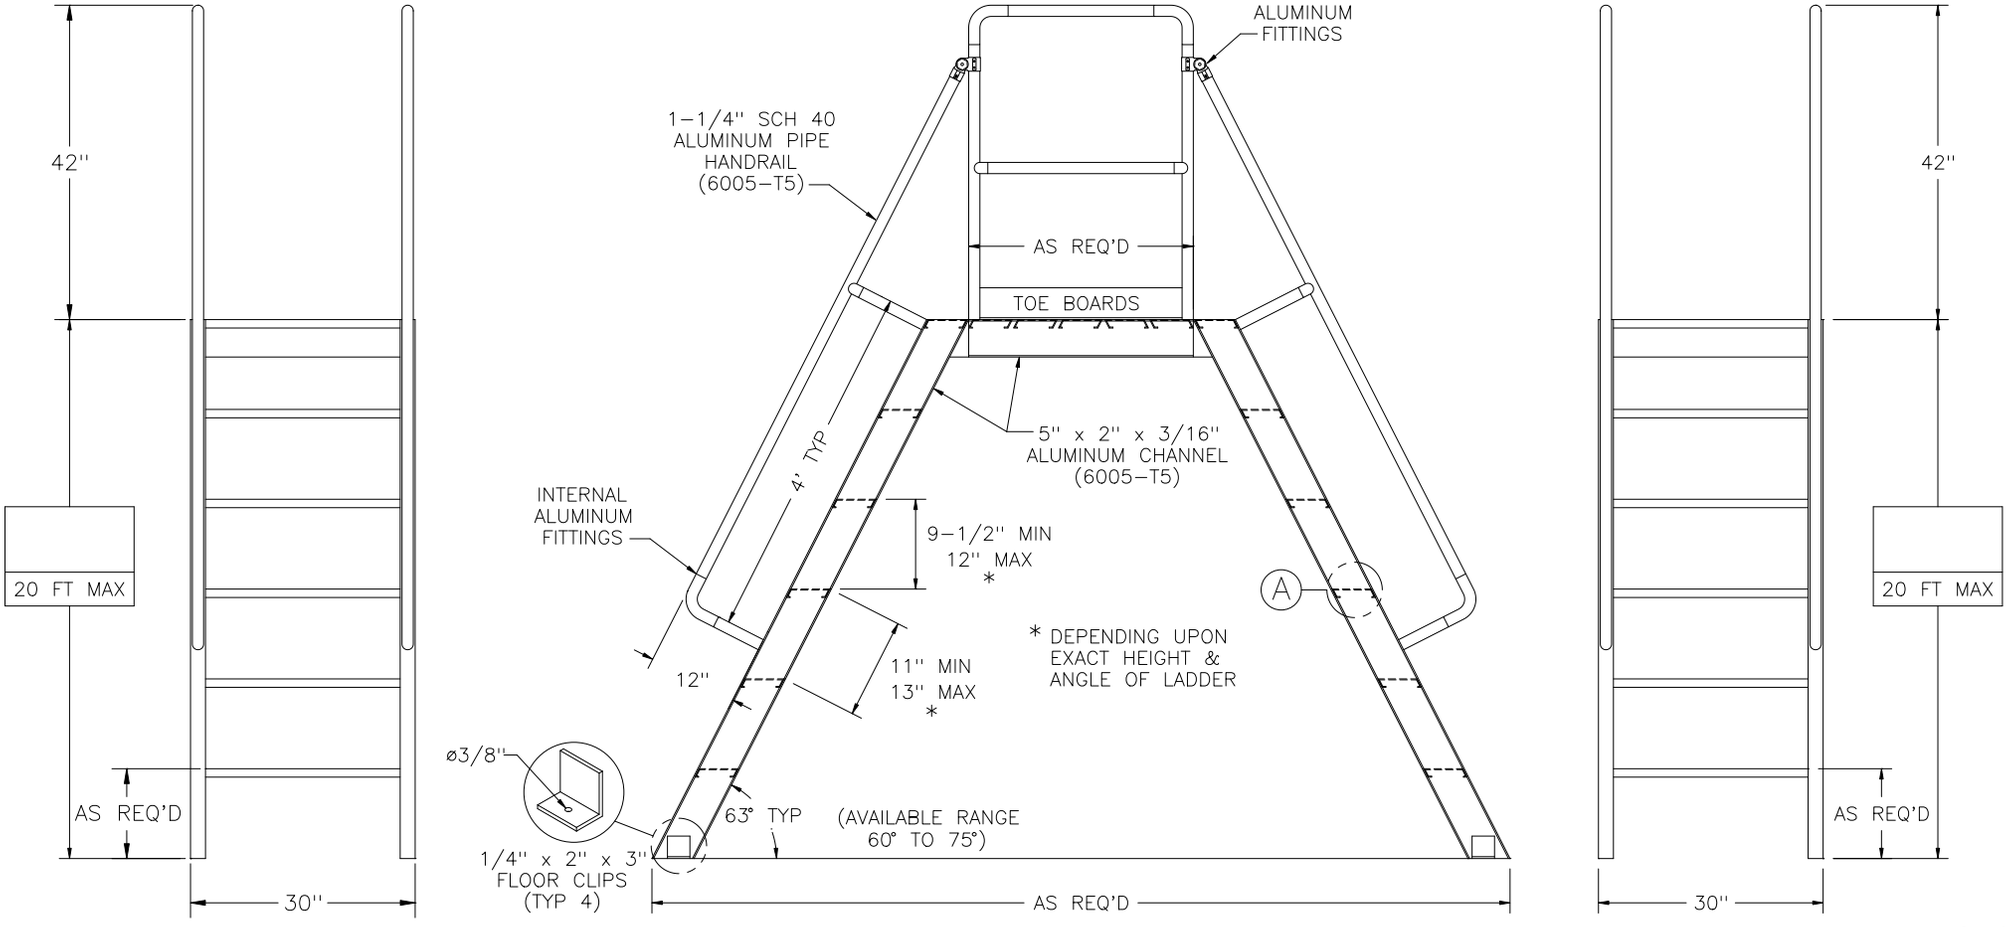

SL–03

Precision Ladders, LLC
P.O. BOX 2279 Morristown, TN 37816–2279
Ph: (423) 586–2265 Fax: (423) 586–2091
www.PrecisionLadders.com

WORK ORDER: ( )

DWG. CHECK	ARCH'T OR ENG'R.	PROJECT		PRECISION REP
BUILT BY:	PURCHASE ORDER	REVISION	PURCHASER	SERIAL#
CHECKED BY:	DRAWN BY: JEB	DATE 12/1/04	MODEL# SL–	QTY.