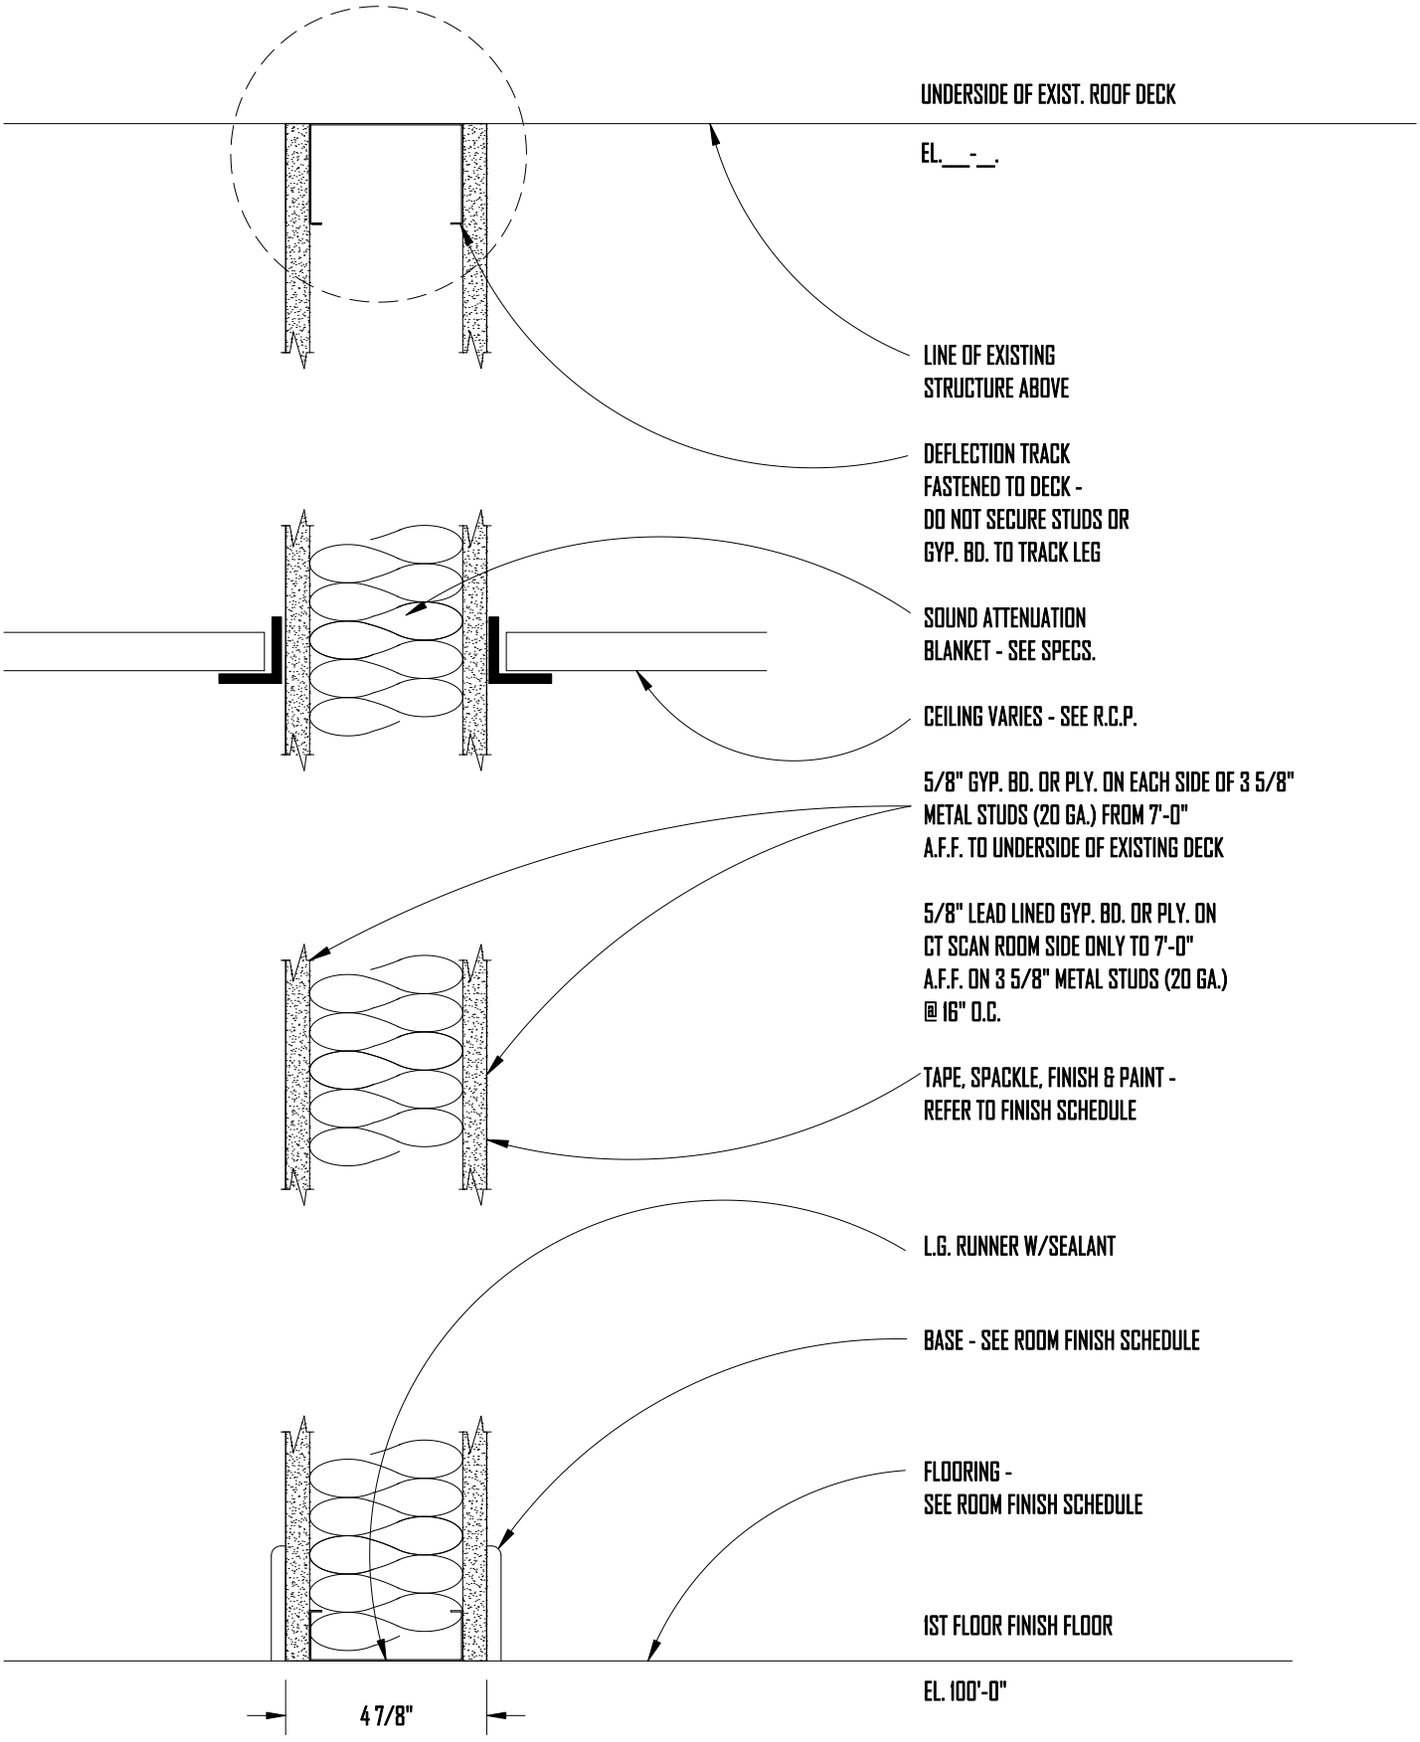

4

TYPE 2 - NON-RATED/LEAD LINED GYP. BOARD PARTITION

NOTE: SMOKE TIGHT CONSTRUCTION