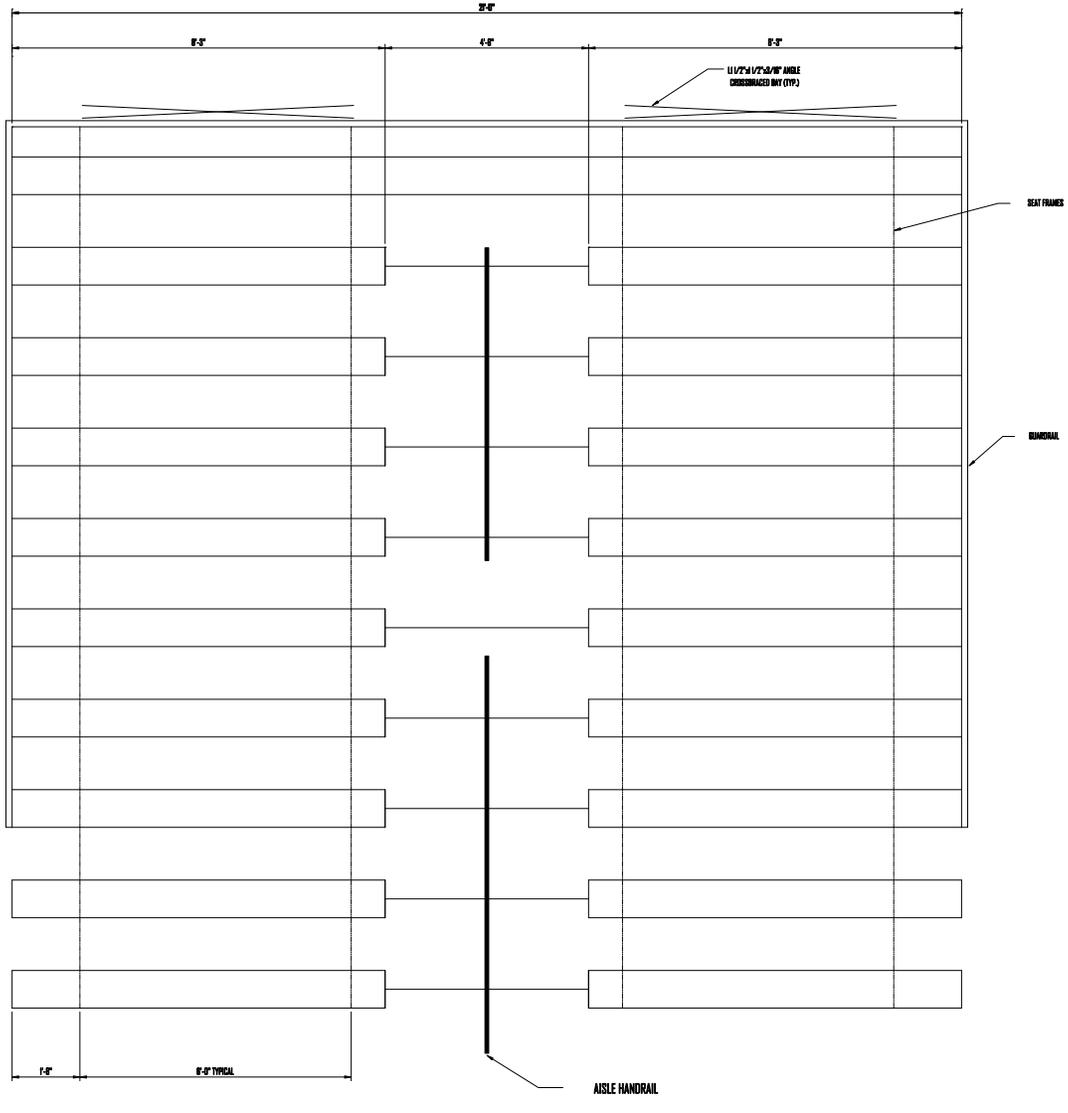

10 ROW SEATING PLAN x 21'

SCALE: 3/4"=1'-0

SEATING CALCULATIONS

GROSS SEATS 140 SEATS

PAGE
A-8

Revisions

SEAL

Drawn By: MJB
Date: 10/25/22
Scale: 3/4"=1'-0
Job No.:
CAD File Name: PAGE A-8-1
Plot Scale: 1:1
Plot Date:
Approved By:

SOUTHEASTERN SEATING, INC.
9653 EAST SEMINOLE AVE.
TAMPA, FLORIDA
(813) 248-2589

TYPICAL PLANS 10 ROW
NON ELEVATED

DWG. NO.
1