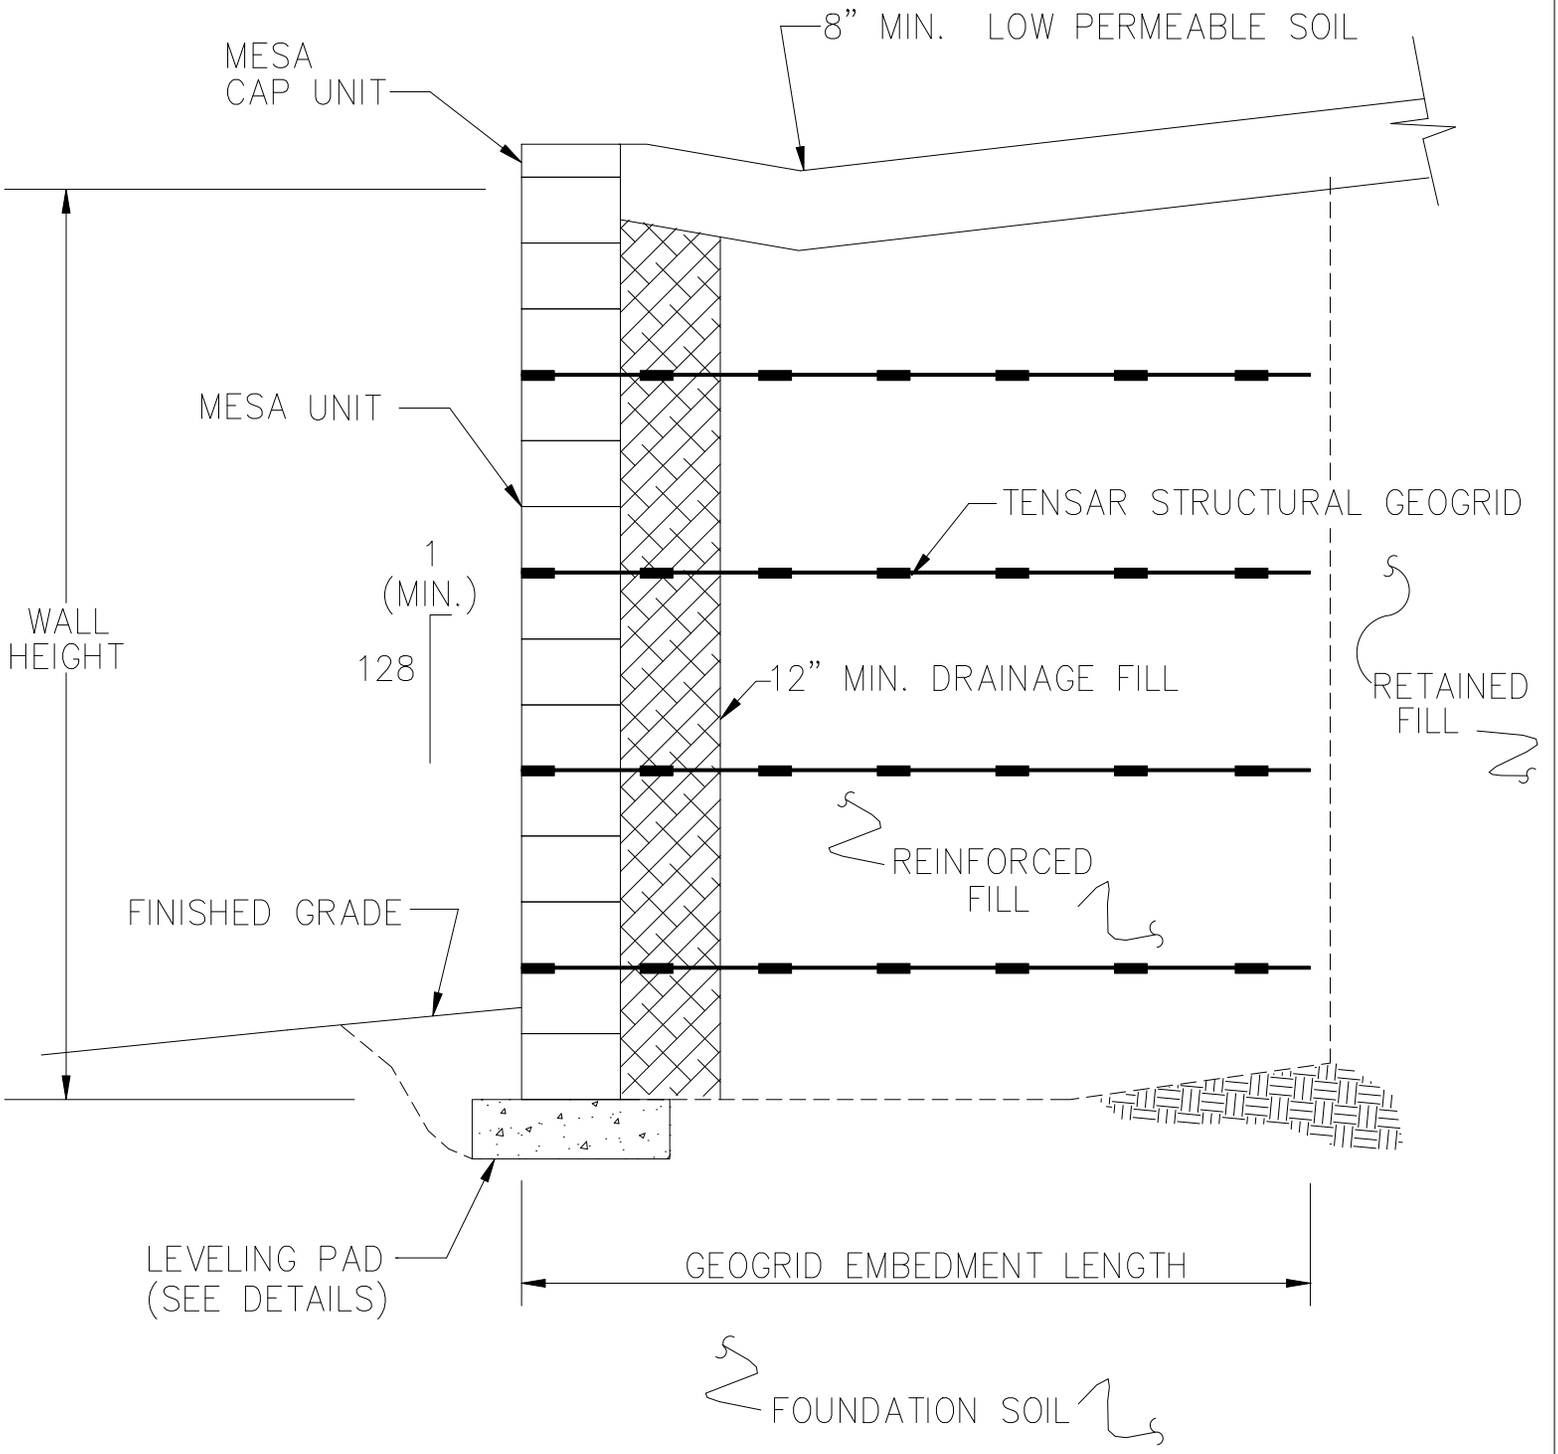

TYPICAL CROSS-SECTION

MESA UNIT – NEAR VERTICAL WALL

Tensar
EARTH TECHNOLOGIES, INC.

TYPICAL DETAIL