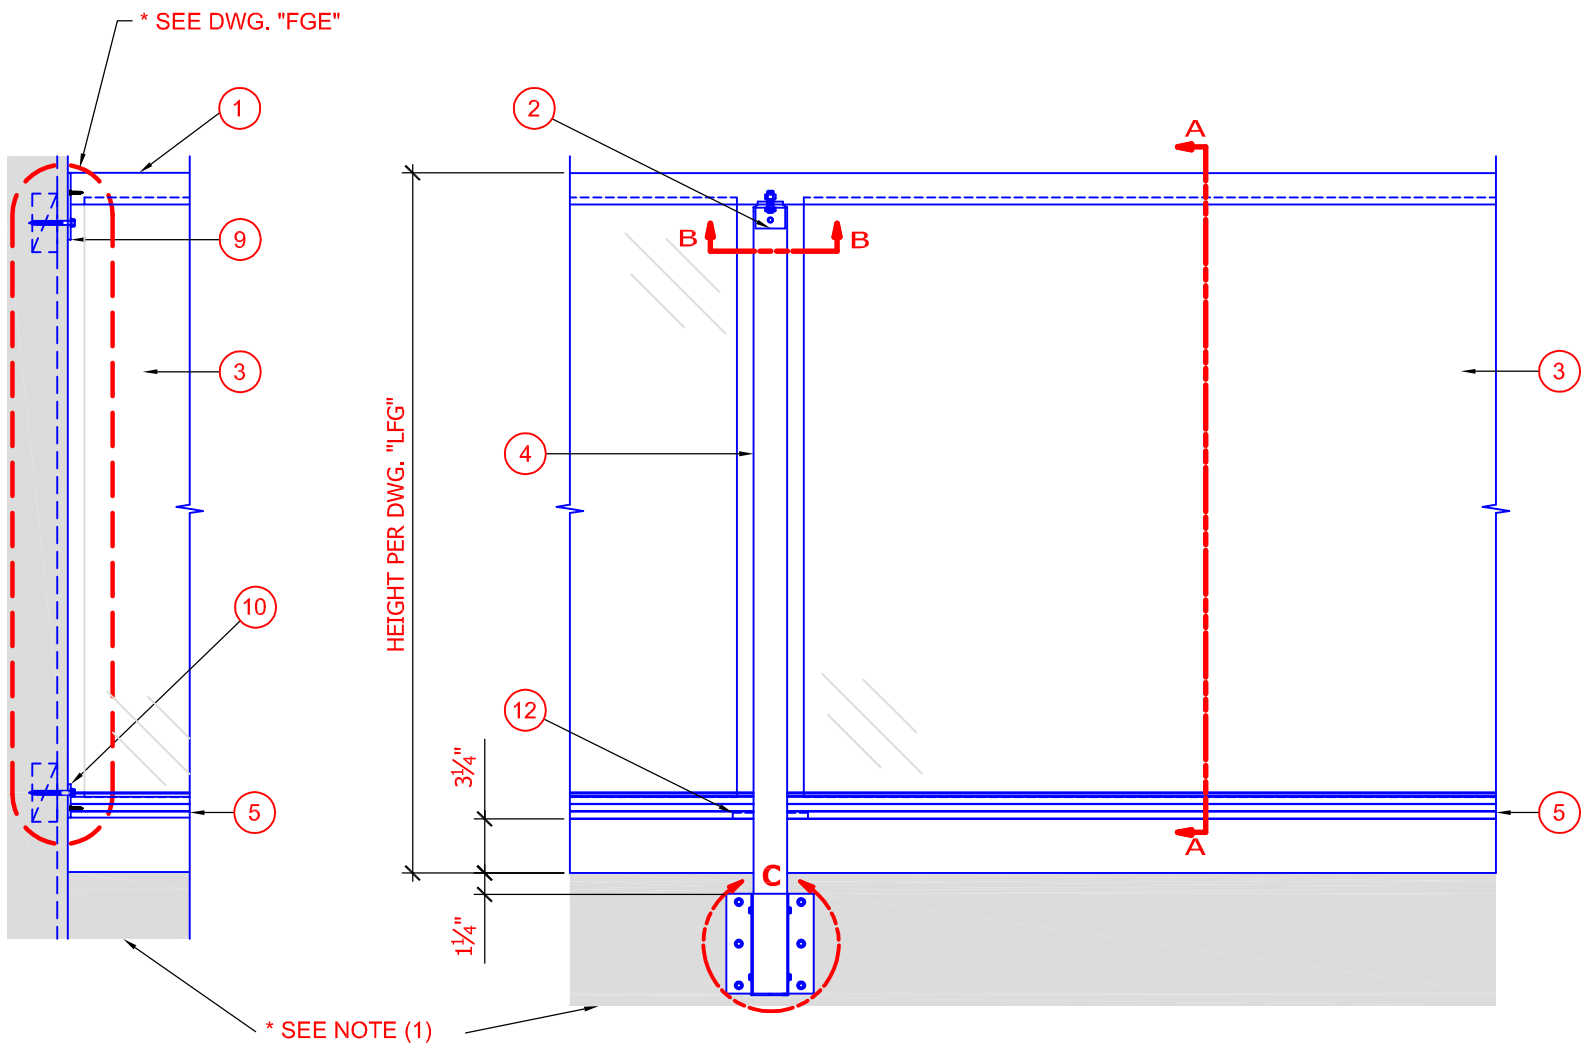

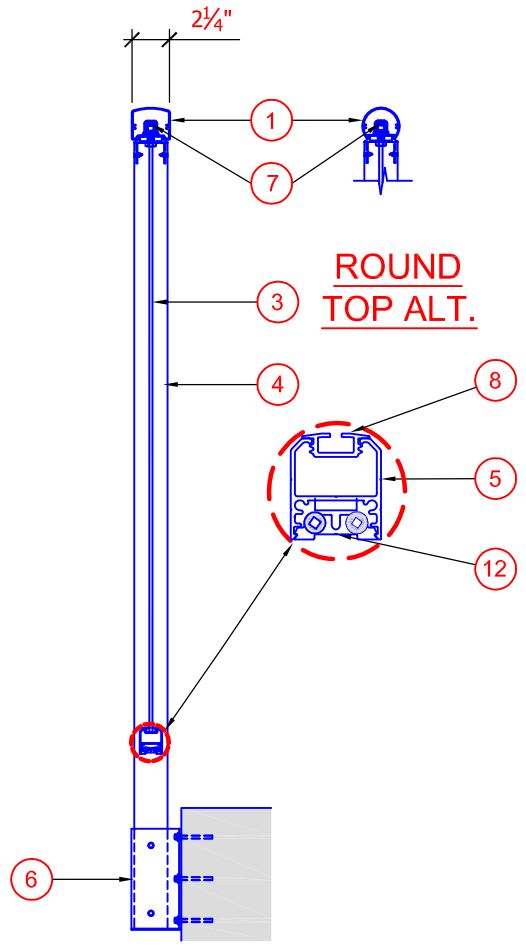

PARTS LIST

ITEM	DESCRIPTION
1	2 ¼" SQUARE ☐ OR ROUND TOP ☐ RAIL (CHECK CORRECT BOX)
2	RAIL/POST CONNECTOR C/W ⅜"Ø NUT AND BOLT TO RAIL & (2) - #8 X ½" SCREWS TO POST
3	TEMPERED GLASS PANEL 5mm THK. IN CANADA ☐ OR ¼" THK. IN USA ☐ (CHECK CORRECT BOX)
4	2" STANDARD ALUMINUM POST
5	BOTTOM GLASS CHANNEL
6	FASCIA BRACKET (2" POST) C/W (6) - 5/16"Ø X 3 ¼" LAG SCREW INTO WOOD OR (6) - ⅜"Ø X 3" KWIK BOLTS II ANCHORS INTO CONCRETE AND TO POST W/ (4)-#14 X 1" HEX HEAD SCREWS C/W SHEET METAL THREADS AND ¼" SHANK
7	TOP GLAZING GASKET
8	BOTTOM GLAZING GASKET
9	TOP RAIL END CLIP C/W (2)-¼"Ø X 2 ½" SCREWS INTO WOOD OR (2)-#14 X 1" SCREWS INTO ALUMINUM POST & (2)-#8 X 1 ¼" FLAT HEAD SCREWS TO TOP RAIL
10	BOTTOM RAIL END CLIP C/W (2)-¼"Ø X 2 ½" SCREWS INTO WOOD OR (2)-#14 X 1" SCREW INTO ALUMINUM POST AND (2)- #8 X 1 ¼" FLAT HEAD SCREWS TO BOTTOM RAIL
11	(NOT SHOWN)
12	CHANNEL BLOCK C/W (2)- #10 X 2" SCREWS TO POST

END CLIP CONNECTION

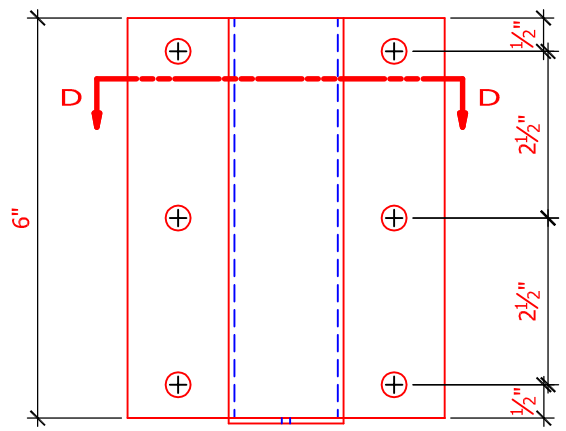

DETAIL 'C'
FASCIA BRACKET

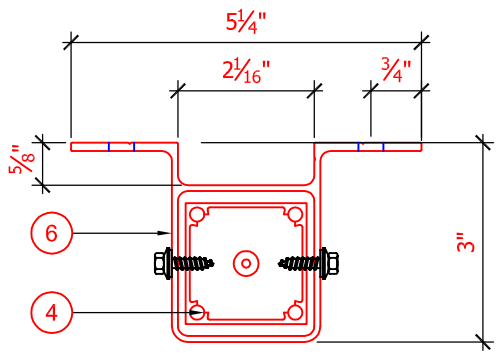

SECTION D-D

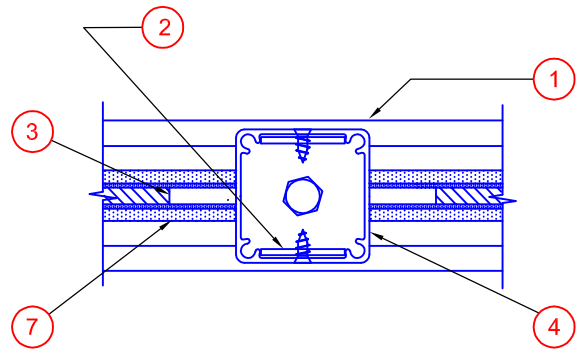

SECTION B-B
POST CONNECTION

NOTES:
(1) BUILDING GENERAL CONTRACTOR IS RESPONSIBLE FOR PROVIDING ADEQUATE BACKING IN WALLS AND FLOORS TO AFFIX TO THE BUILDING THE ALUMINUM GUARDRAIL LAYOUT DEFINED IN THESE DRAWINGS.

VISTA®
Aluminum Railing Systems

PROJECT: _____
CLIENT: _____
SITE LOCATION: _____

DRAWN	___	PROJECT	_____		
DESIGNED	___	CHECKED			
SCALE	NTS	CREATED	JAN 07	No	DATE

ISSUE – REVISION

FASCIA MOUNT 2.0" POST GUARD W/ GLASS
DWG No. **FG2.0**

PLOT DATE & TIME: 5/15/2007 11:53 AM