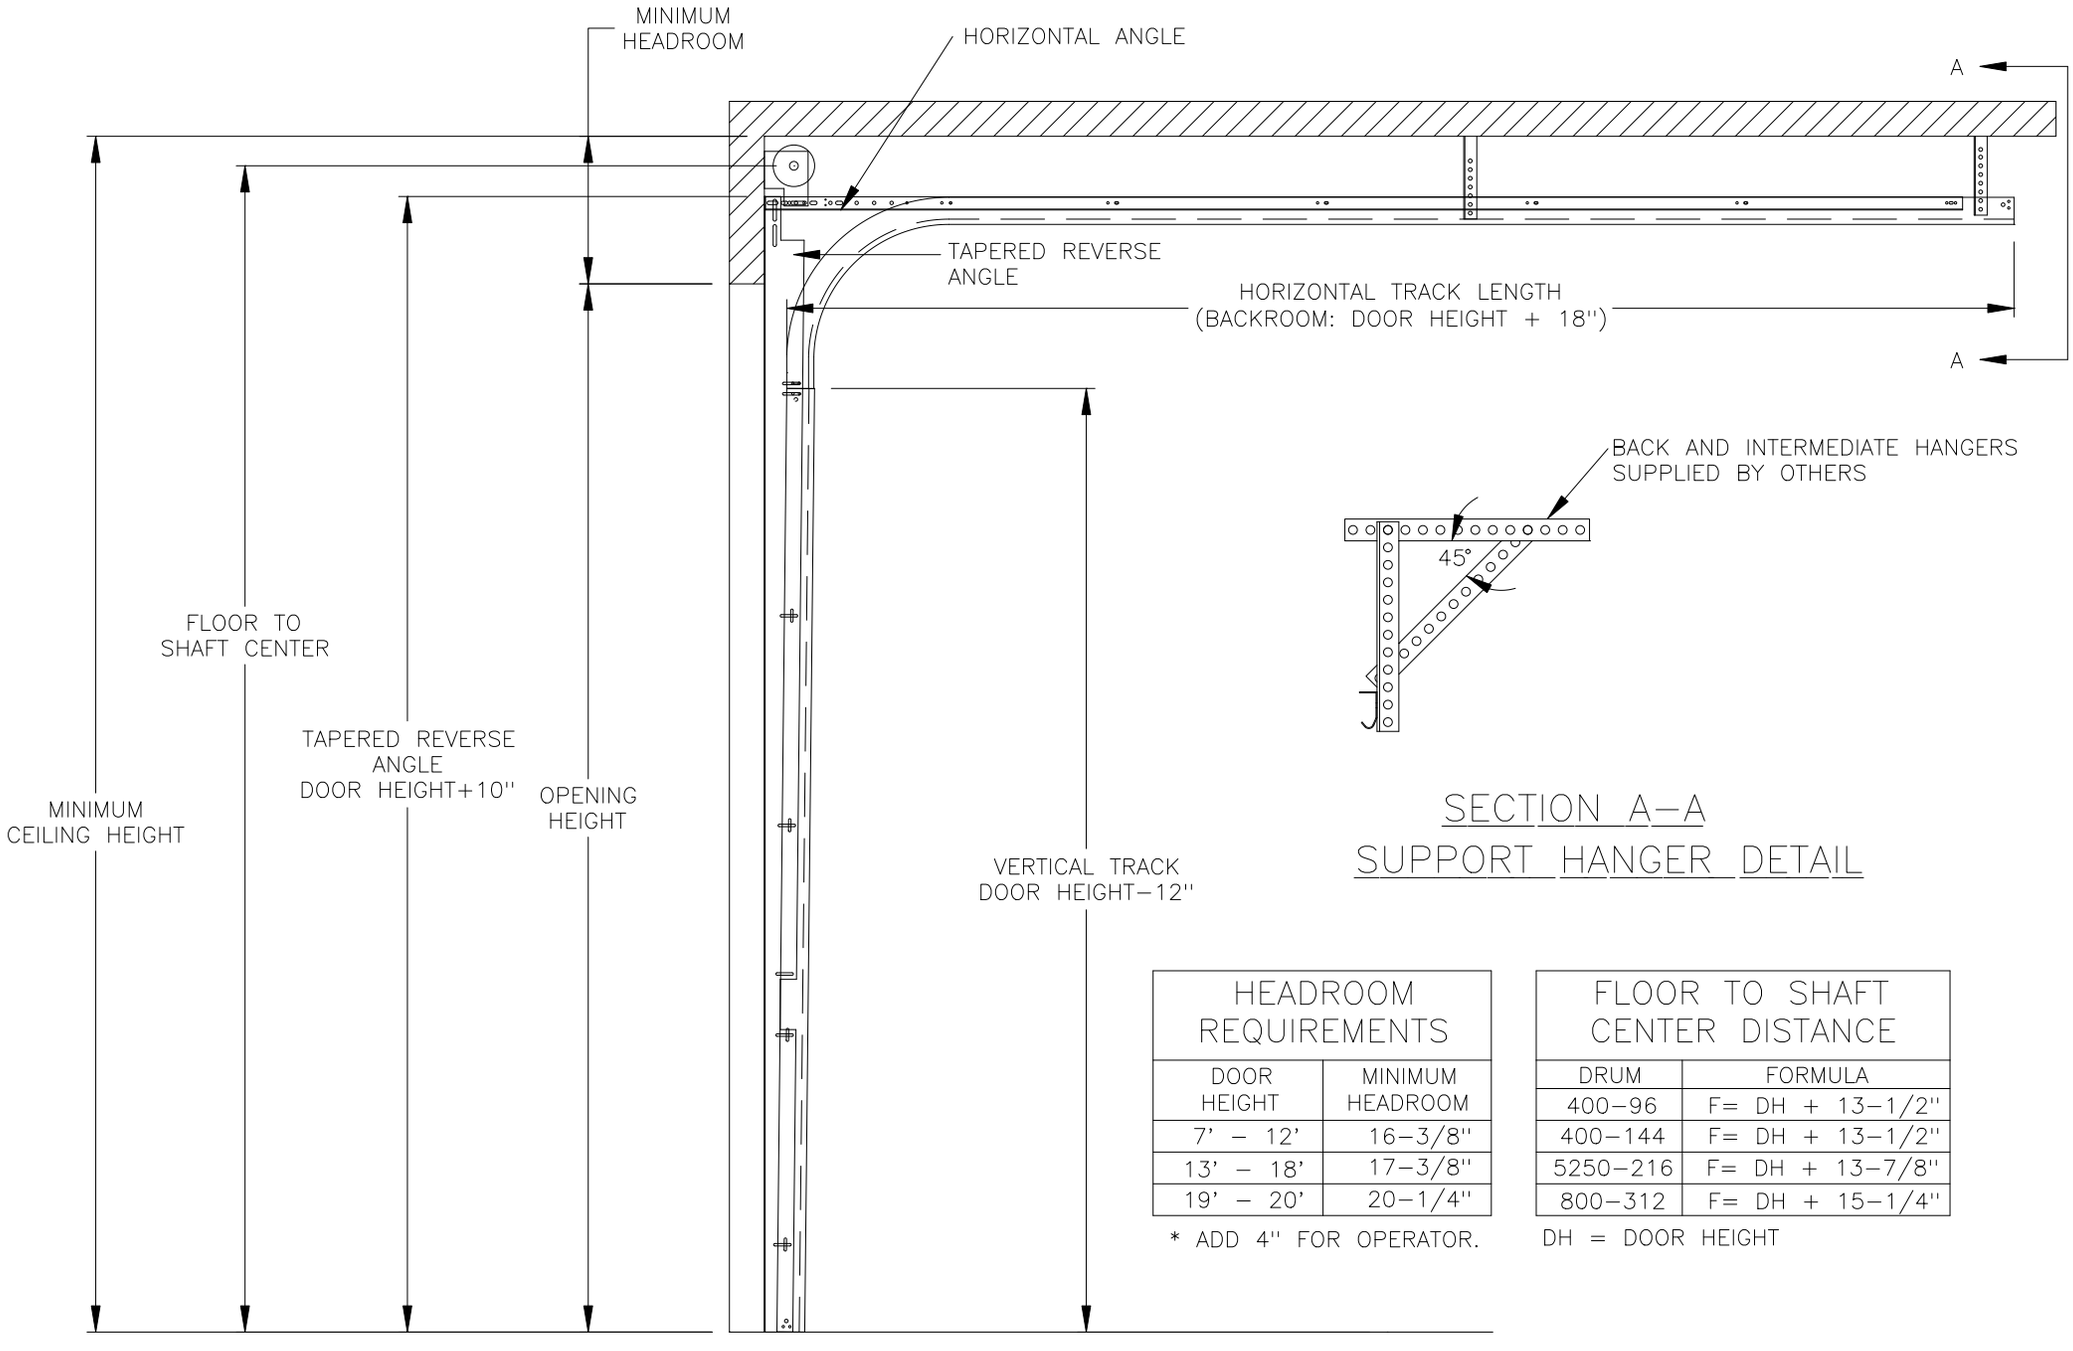

SECTION A–A
SUPPORT HANGER DETAIL

HEADROOM REQUIREMENTS	
DOOR HEIGHT	MINIMUM HEADROOM
7' – 12'	16–3/8"
13' – 18'	17–3/8"
19' – 20'	20–1/4"

* ADD 4" FOR OPERATOR.

FLOOR TO SHAFT CENTER DISTANCE	
DRUM	FORMULA
400–96	F= DH + 13–1/2"
400–144	F= DH + 13–1/2"
5250–216	F= DH + 13–7/8"
800–312	F= DH + 15–1/4"

DH = DOOR HEIGHT

STANDARD LIFT TAPERED REVERSE ANGLE MOUNT TRACK SET DETAIL