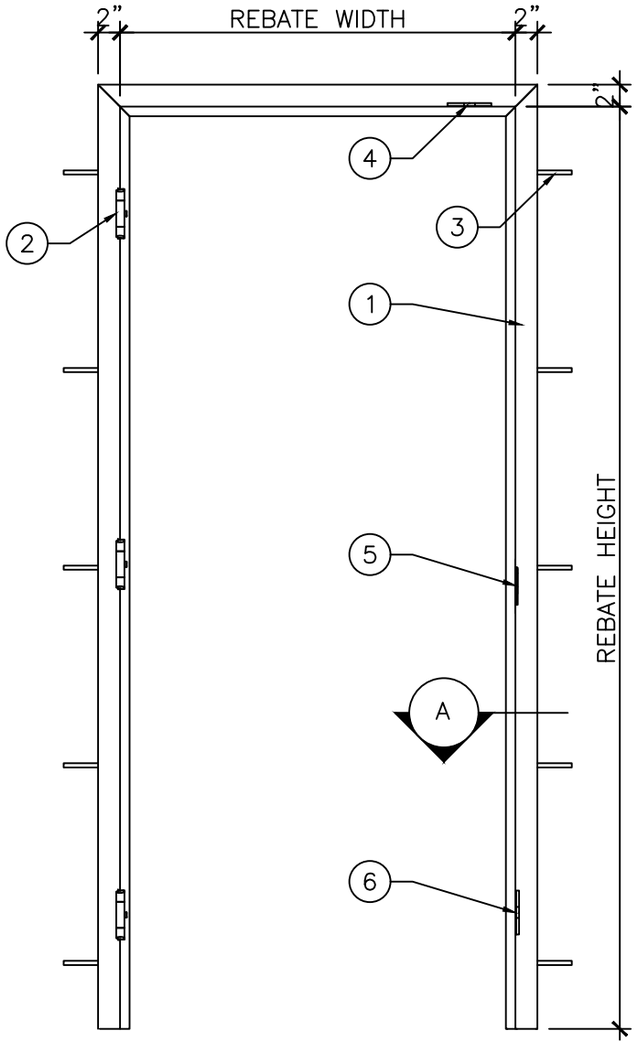

ELEVATION
3/4" = 1'–0"

LEGEND:
1. TORNADO RESISTANT FRAME.
2. HEAVY–DUTY GALLERY GSH 918 SS HINGES.
3. 3/8" ANCHOR BOLT.
4. SECURITECH MULTI–POINT HARDWARE.
5. SECURITECH 8000 STRIKE.
6. HVL (OPTIONAL).

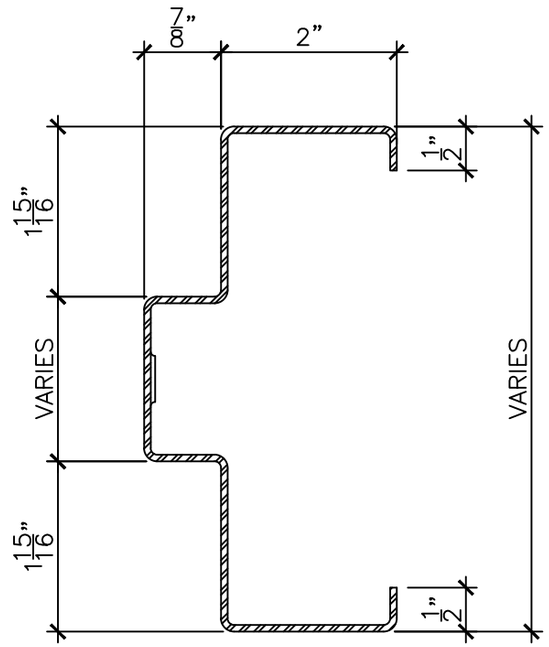

DETAIL "A"
6" = 1'–0"

AMBICO
SPECIALIZED DOORS · FRAMES · WINDOWS

DRAWING TITLE:

TORNADO RESISTANT FRAME TO FEMA 361 / ICC 500

DATE:	MARCH 22, 2017
DRAWN BY:	TWB
REVISION:	0