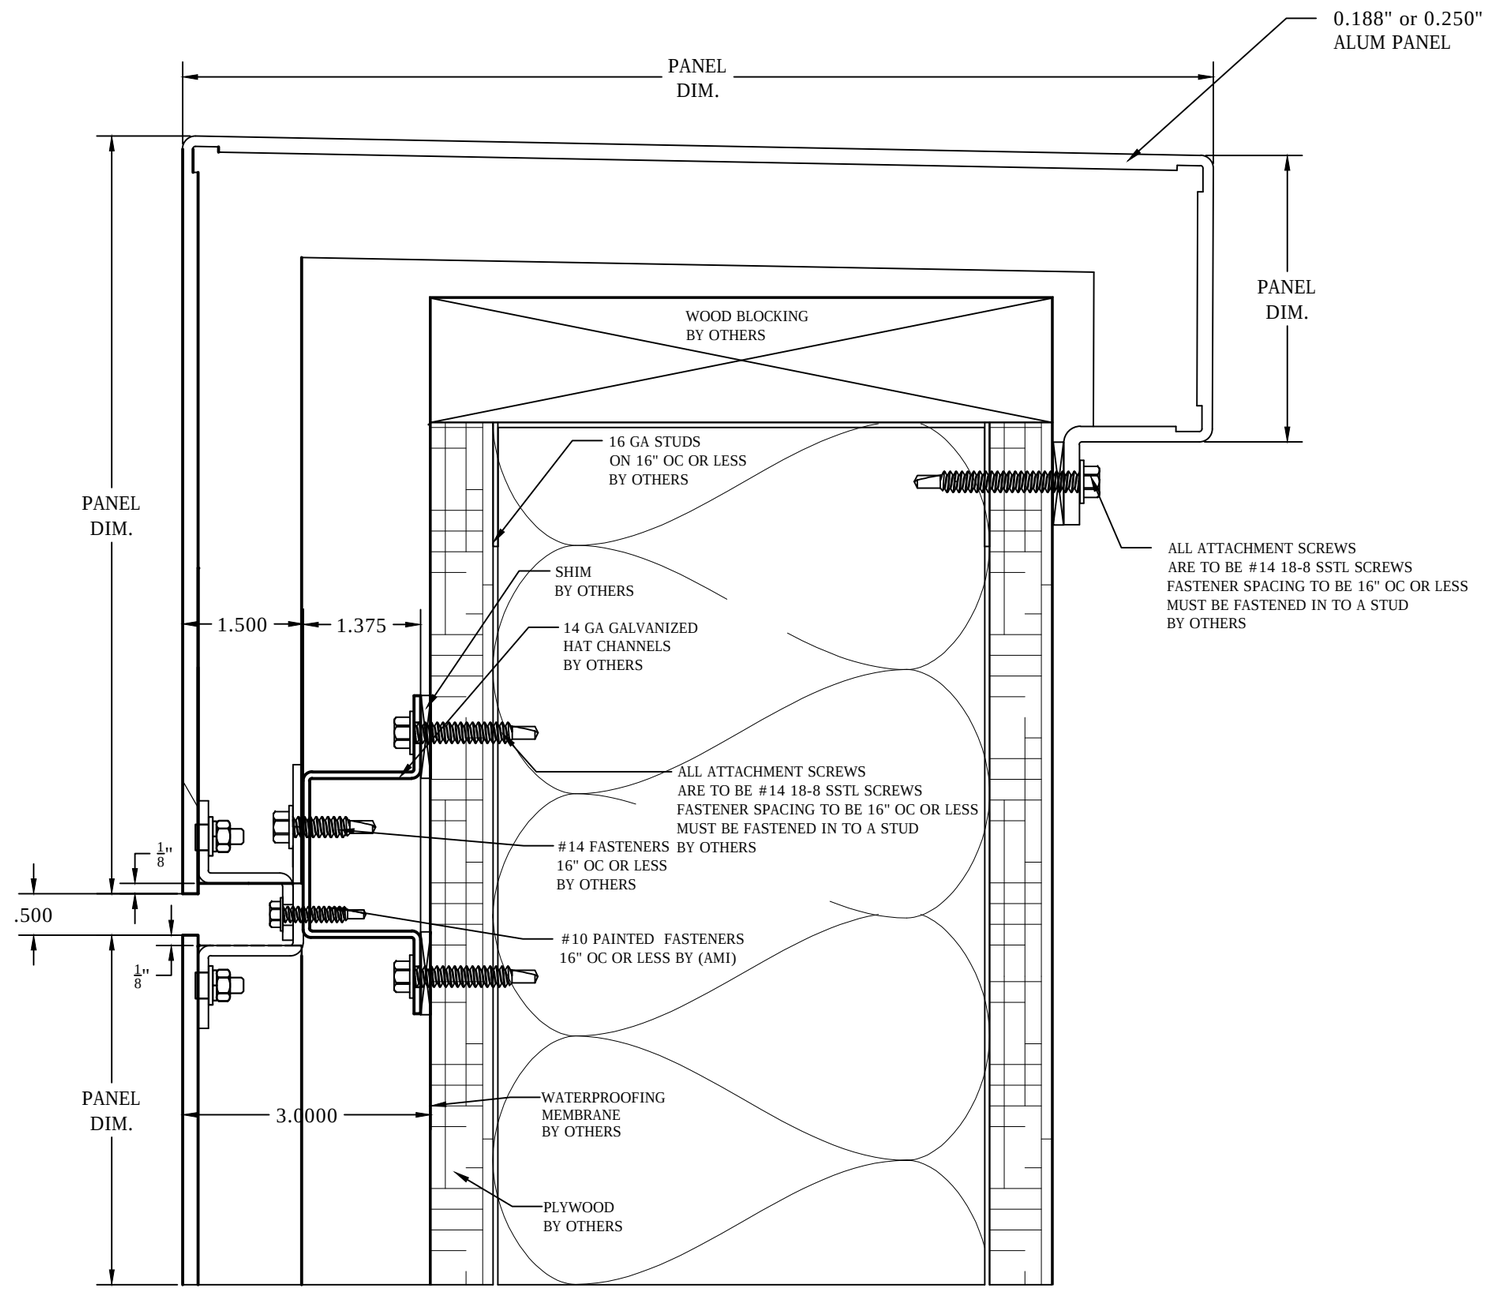

9 PARAPET DETAIL

DESCRIPTION	DATE	NO.

SCALE: NONE
DRAWN: TGC
CHECKED:
DATE: 10-2-2020
FILE:

AMERICAN METALCRAFT INC.
Engineered Metal Products
28 Andrew Way
Villa Rica, Georgia 30180
770-459-3605 Fax 770-456-7145
www.americanmetalcraft.com

PROJECT: RS-400 DETAILS
ARCHITECT:
CUSTOMER:

JOB NO.
RAIN SCREEN 100

SHEET.
D09