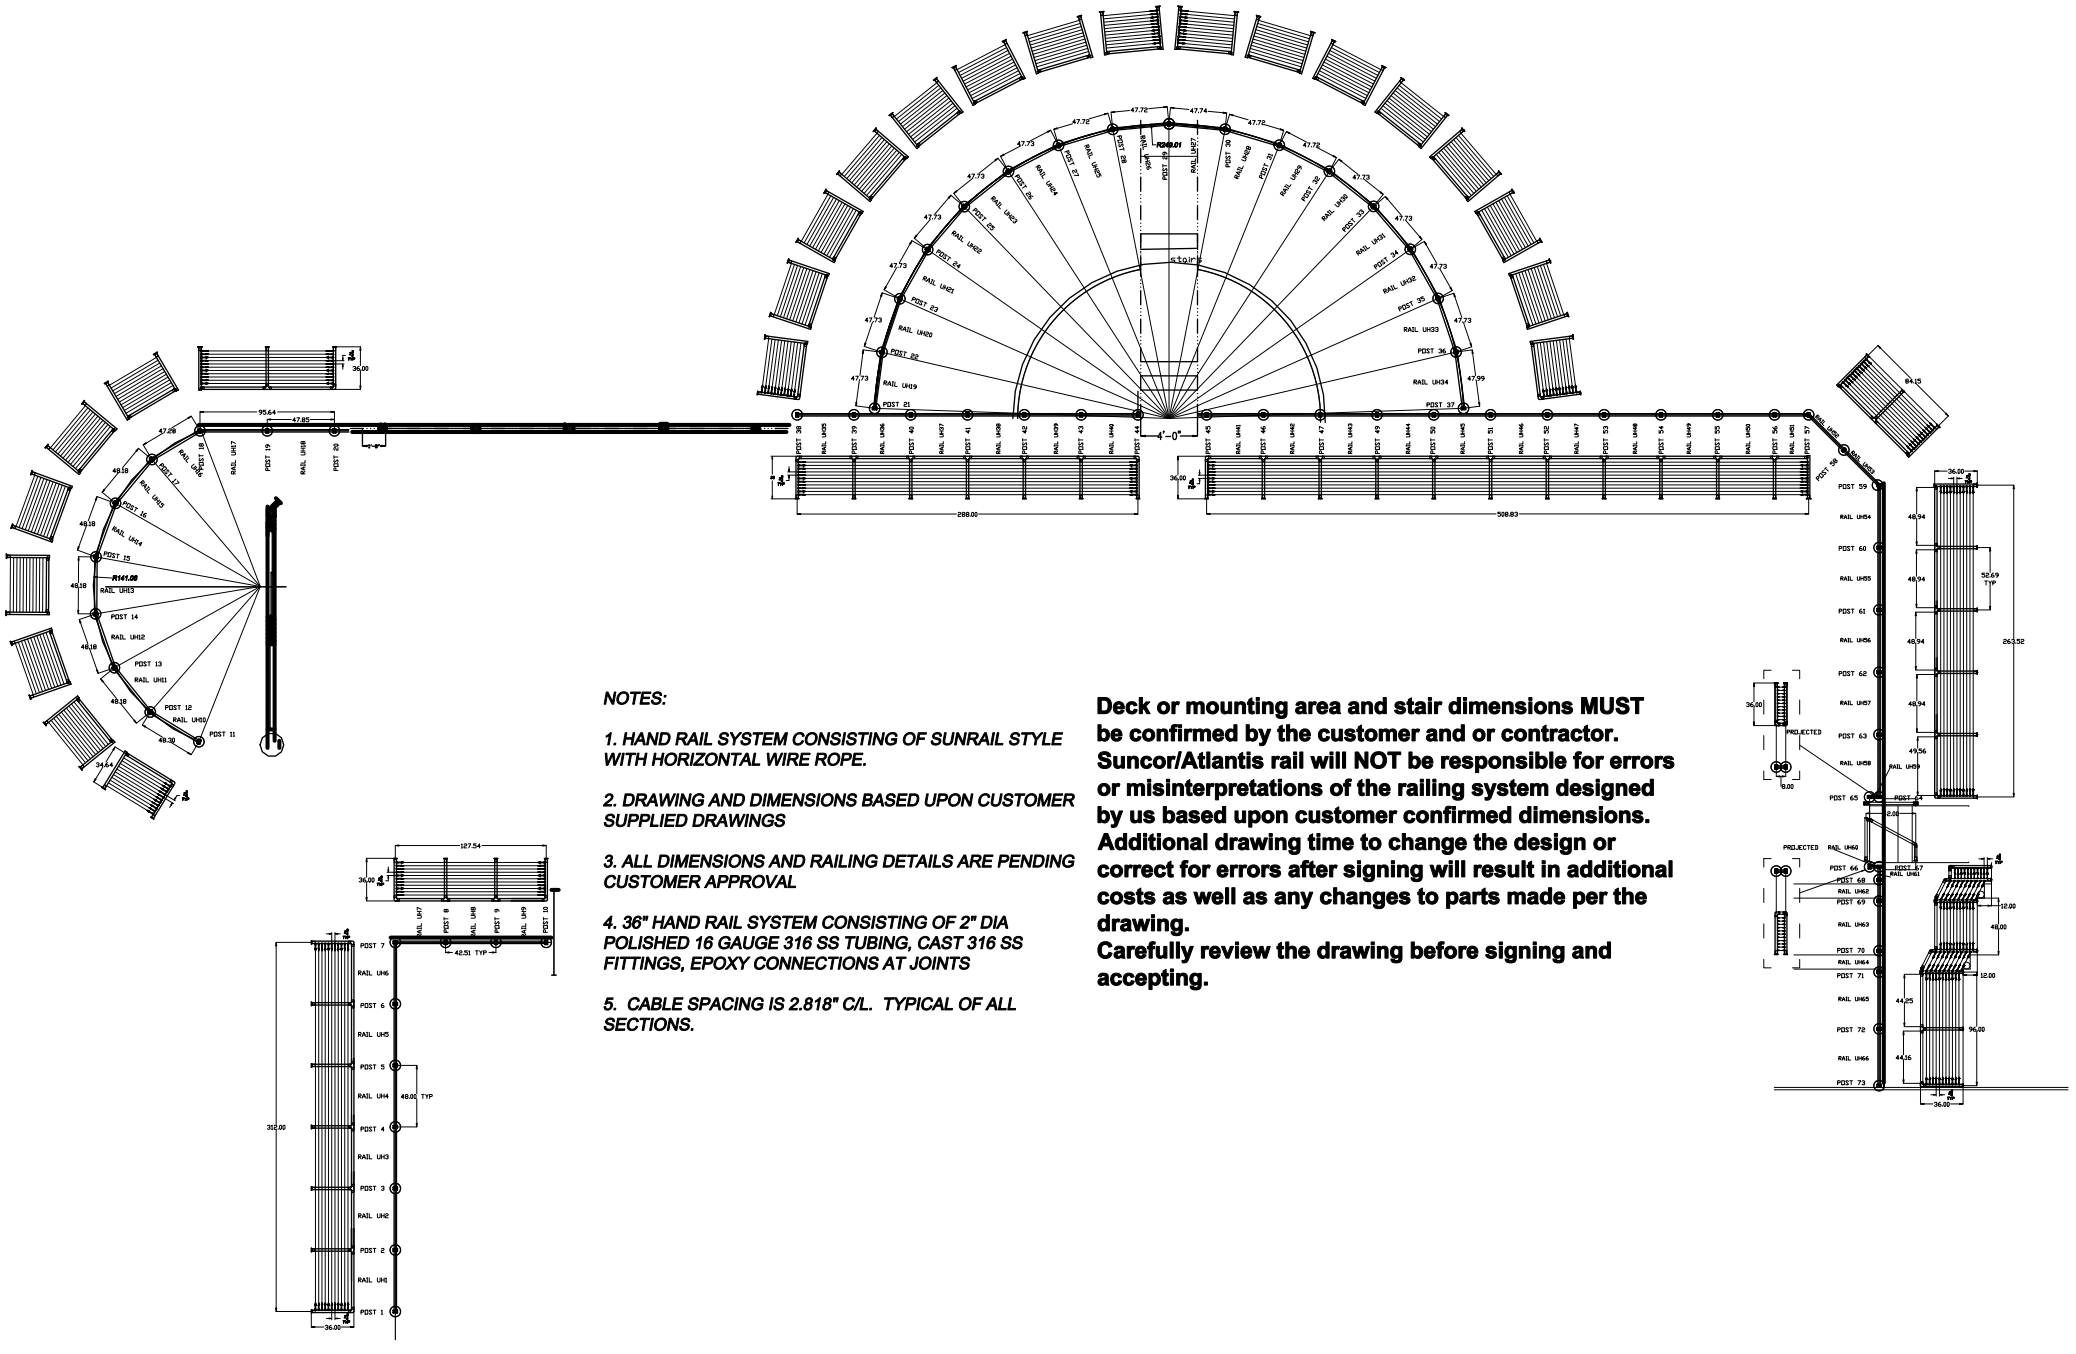

NOTES:

1. HAND RAIL SYSTEM CONSISTING OF SUNRAIL STYLE WITH HORIZONTAL WIRE ROPE.

2. DRAWING AND DIMENSIONS BASED UPON CUSTOMER SUPPLIED DRAWINGS

3. ALL DIMENSIONS AND RAILING DETAILS ARE PENDING CUSTOMER APPROVAL

4. 36" HAND RAIL SYSTEM CONSISTING OF 2" DIA POLISHED 16 GAUGE 316 SS TUBING, CAST 316 SS FITTINGS, EPOXY CONNECTIONS AT JOINTS

5. CABLE SPACING IS 2.818" C/L. TYPICAL OF ALL SECTIONS.

Deck or mounting area and stair dimensions MUST be confirmed by the customer and or contractor. Suncor/Atlantis rail will NOT be responsible for errors or misinterpretations of the railing system designed by us based upon customer confirmed dimensions. Additional drawing time to change the design or correct for errors after signing will result in additional costs as well as any changes to parts made per the drawing.
Carefully review the drawing before signing and accepting.