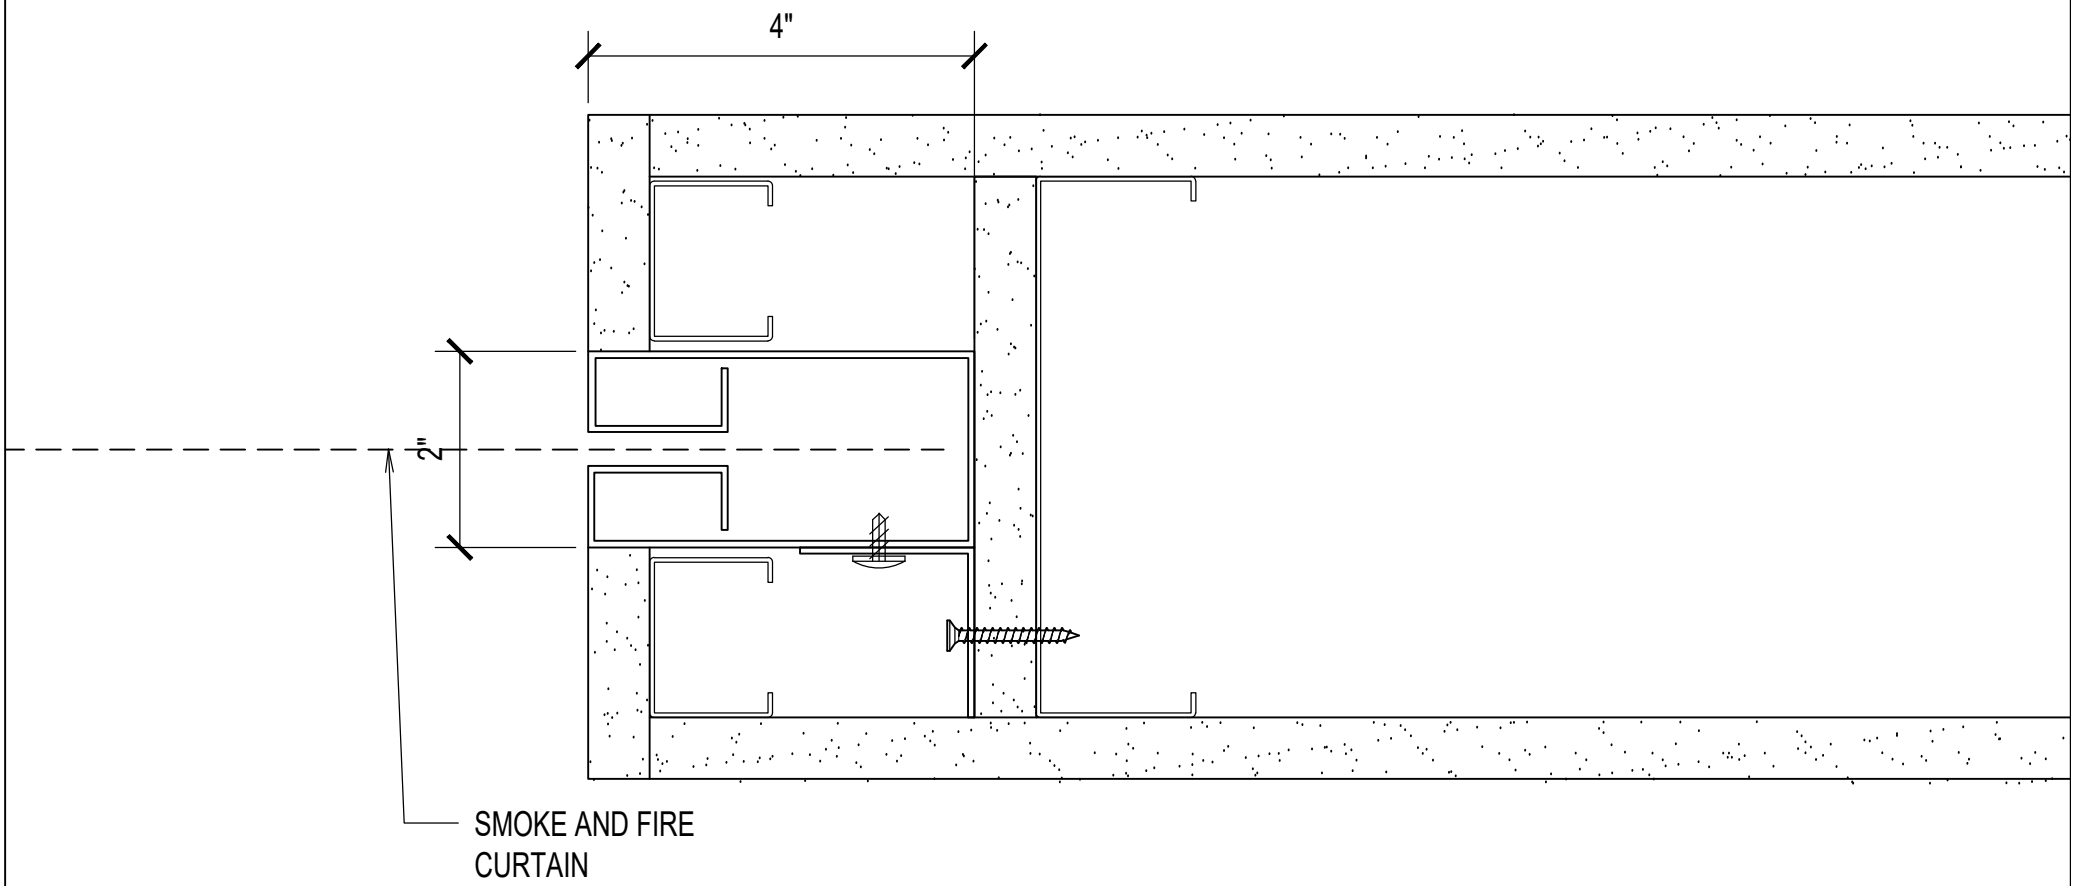

DOOR SYSTEMS

www.doorsysinc.com

DSI SMOKE & FIRE CURTAIN – INSET IN WALL FLUSH JAMB MOUNT

SCALE: 6"=1'-0"

DRAWN: 05/2019

JAMB OPTION #5