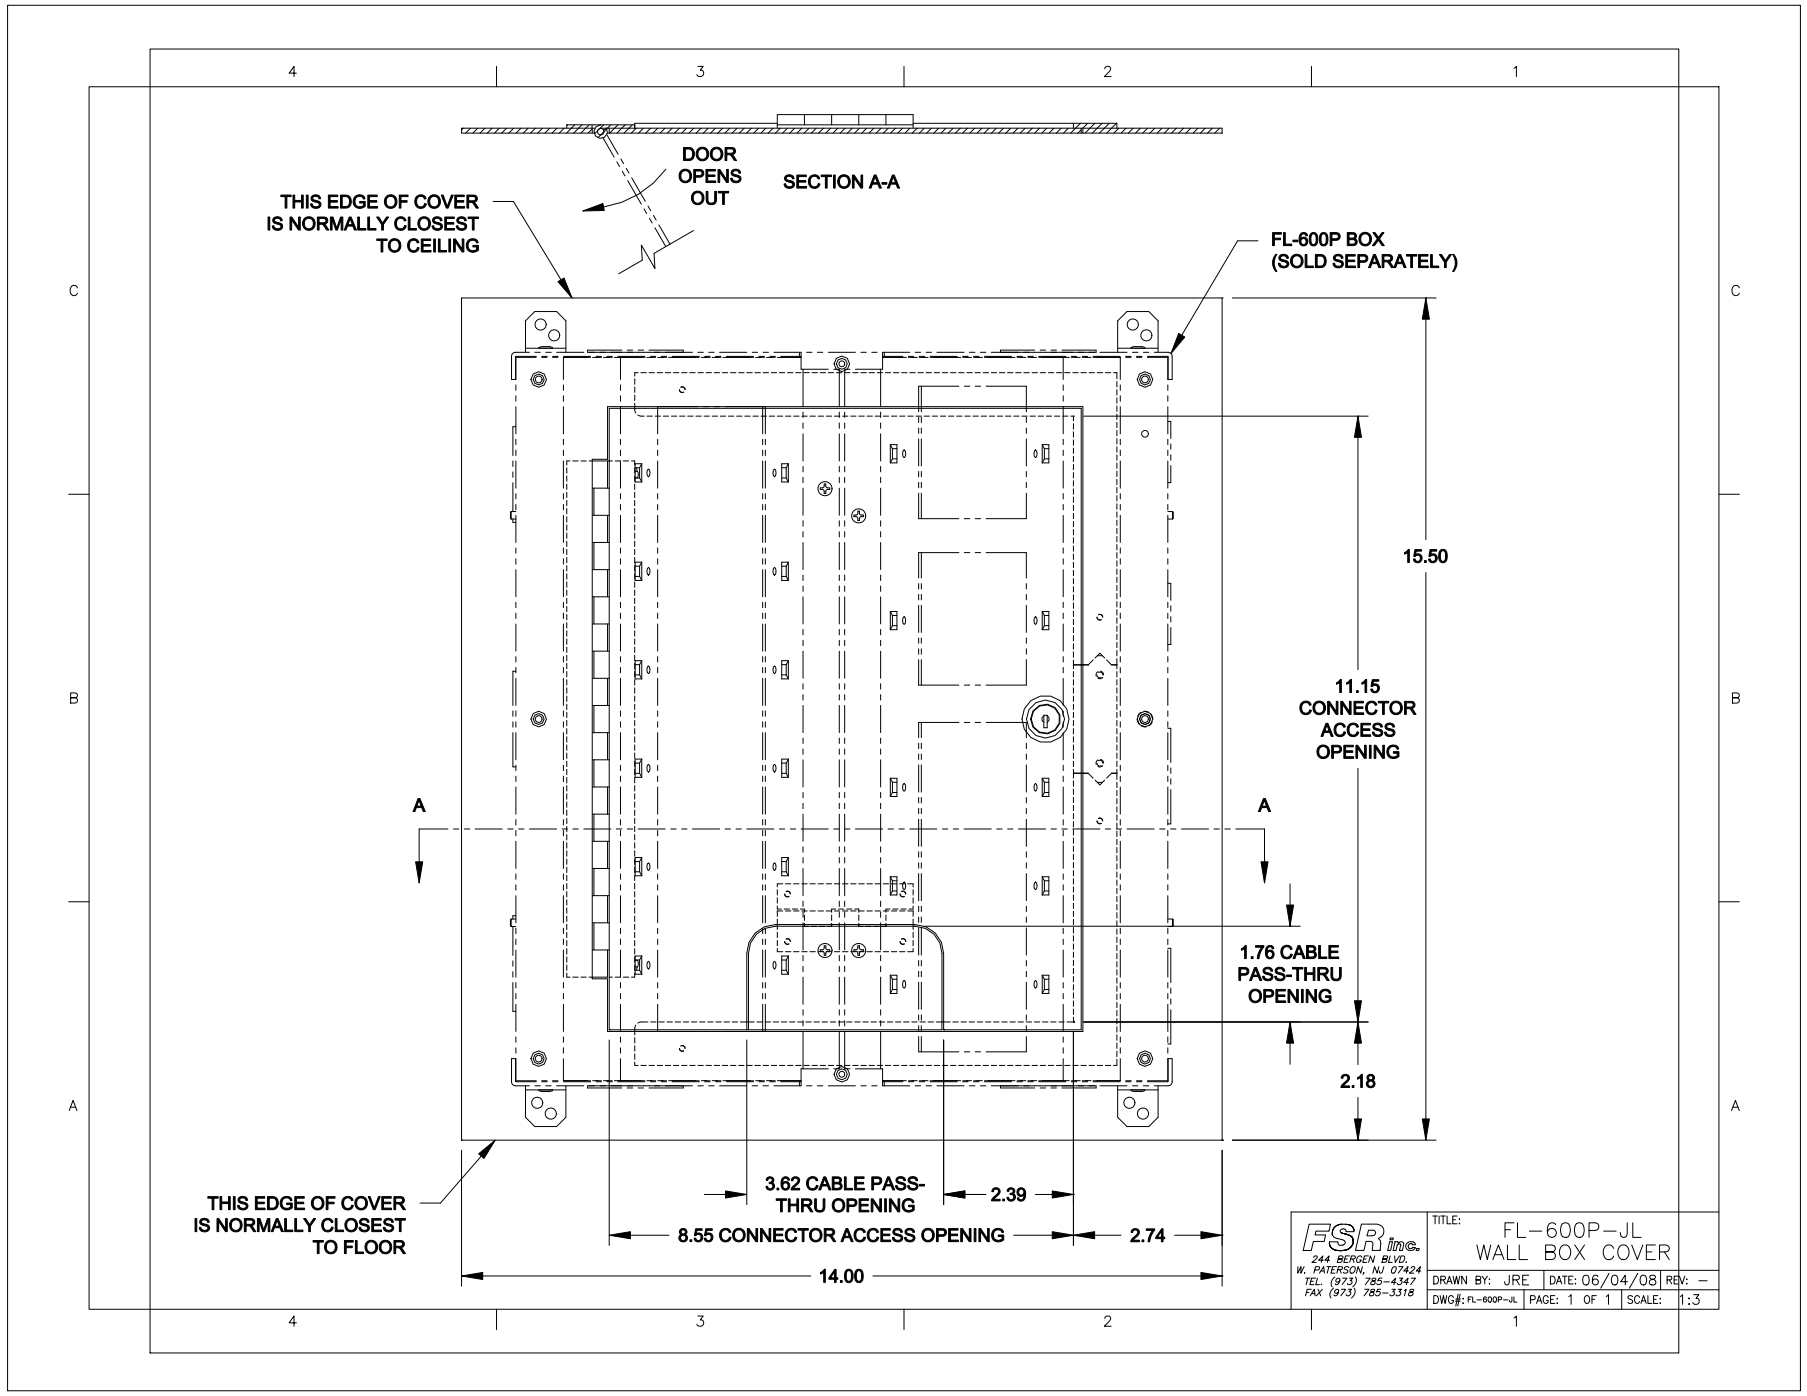
DOOR OPENS OUT
SECTION A-A
THIS EDGE OF COVER IS NORMALLY CLOSEST TO CEILING
FL-600P BOX (SOLD SEPARATELY)
15.50
11.15 CONNECTOR ACCESS OPENING
A
A
1.76 CABLE PASS-THRU OPENING
2.18
THIS EDGE OF COVER IS NORMALLY CLOSEST TO FLOOR
3.62 CABLE PASS-THRU OPENING
2.39
8.55 CONNECTOR ACCESS OPENING
2.74
14.00
FSR inc.
244 BERGEN BLVD.
W. PATERSON, NJ 07424
TEL. (973) 785-4347
FAX (973) 785-3318
TITLE:
FL-600P-JL
WALL BOX COVER
DRAWN BY: JRE
DATE: 06/04/08
REV: -
DWG#: FL-600P-JL
PAGE: 1 OF 1
SCALE: 1:3