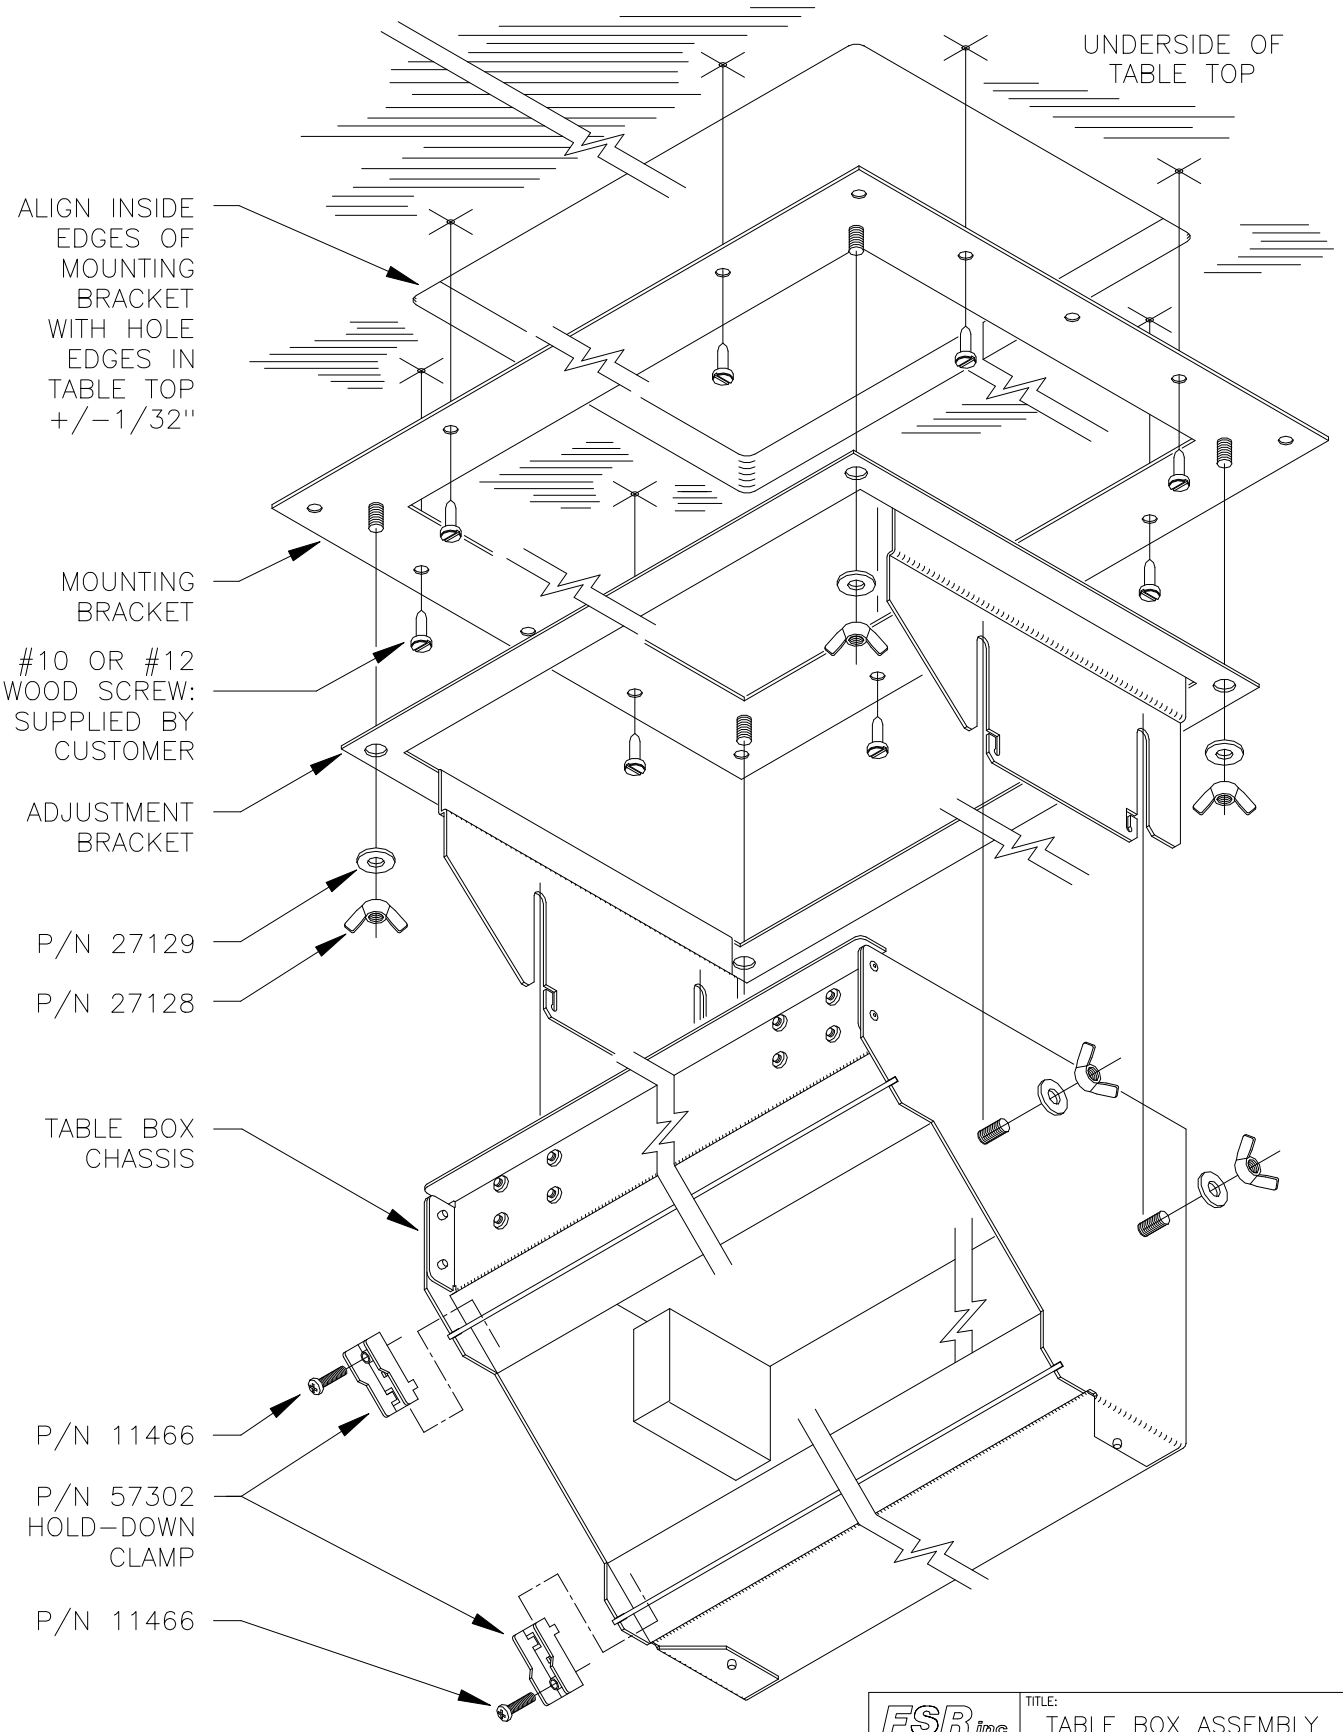

FSR inc.
244 BERGEN BLVD.
W. PATERSON, NJ 07424
TEL (973) 785-4347
FAX (973) 785-3318

TITLE: TABLE BOX ASSEMBLY

DRAWN BY: JRE	DATE: 07/26/06	REV: –
DWG#:TBOXASSY	PAGE: 1 OF 1	SCALE: –