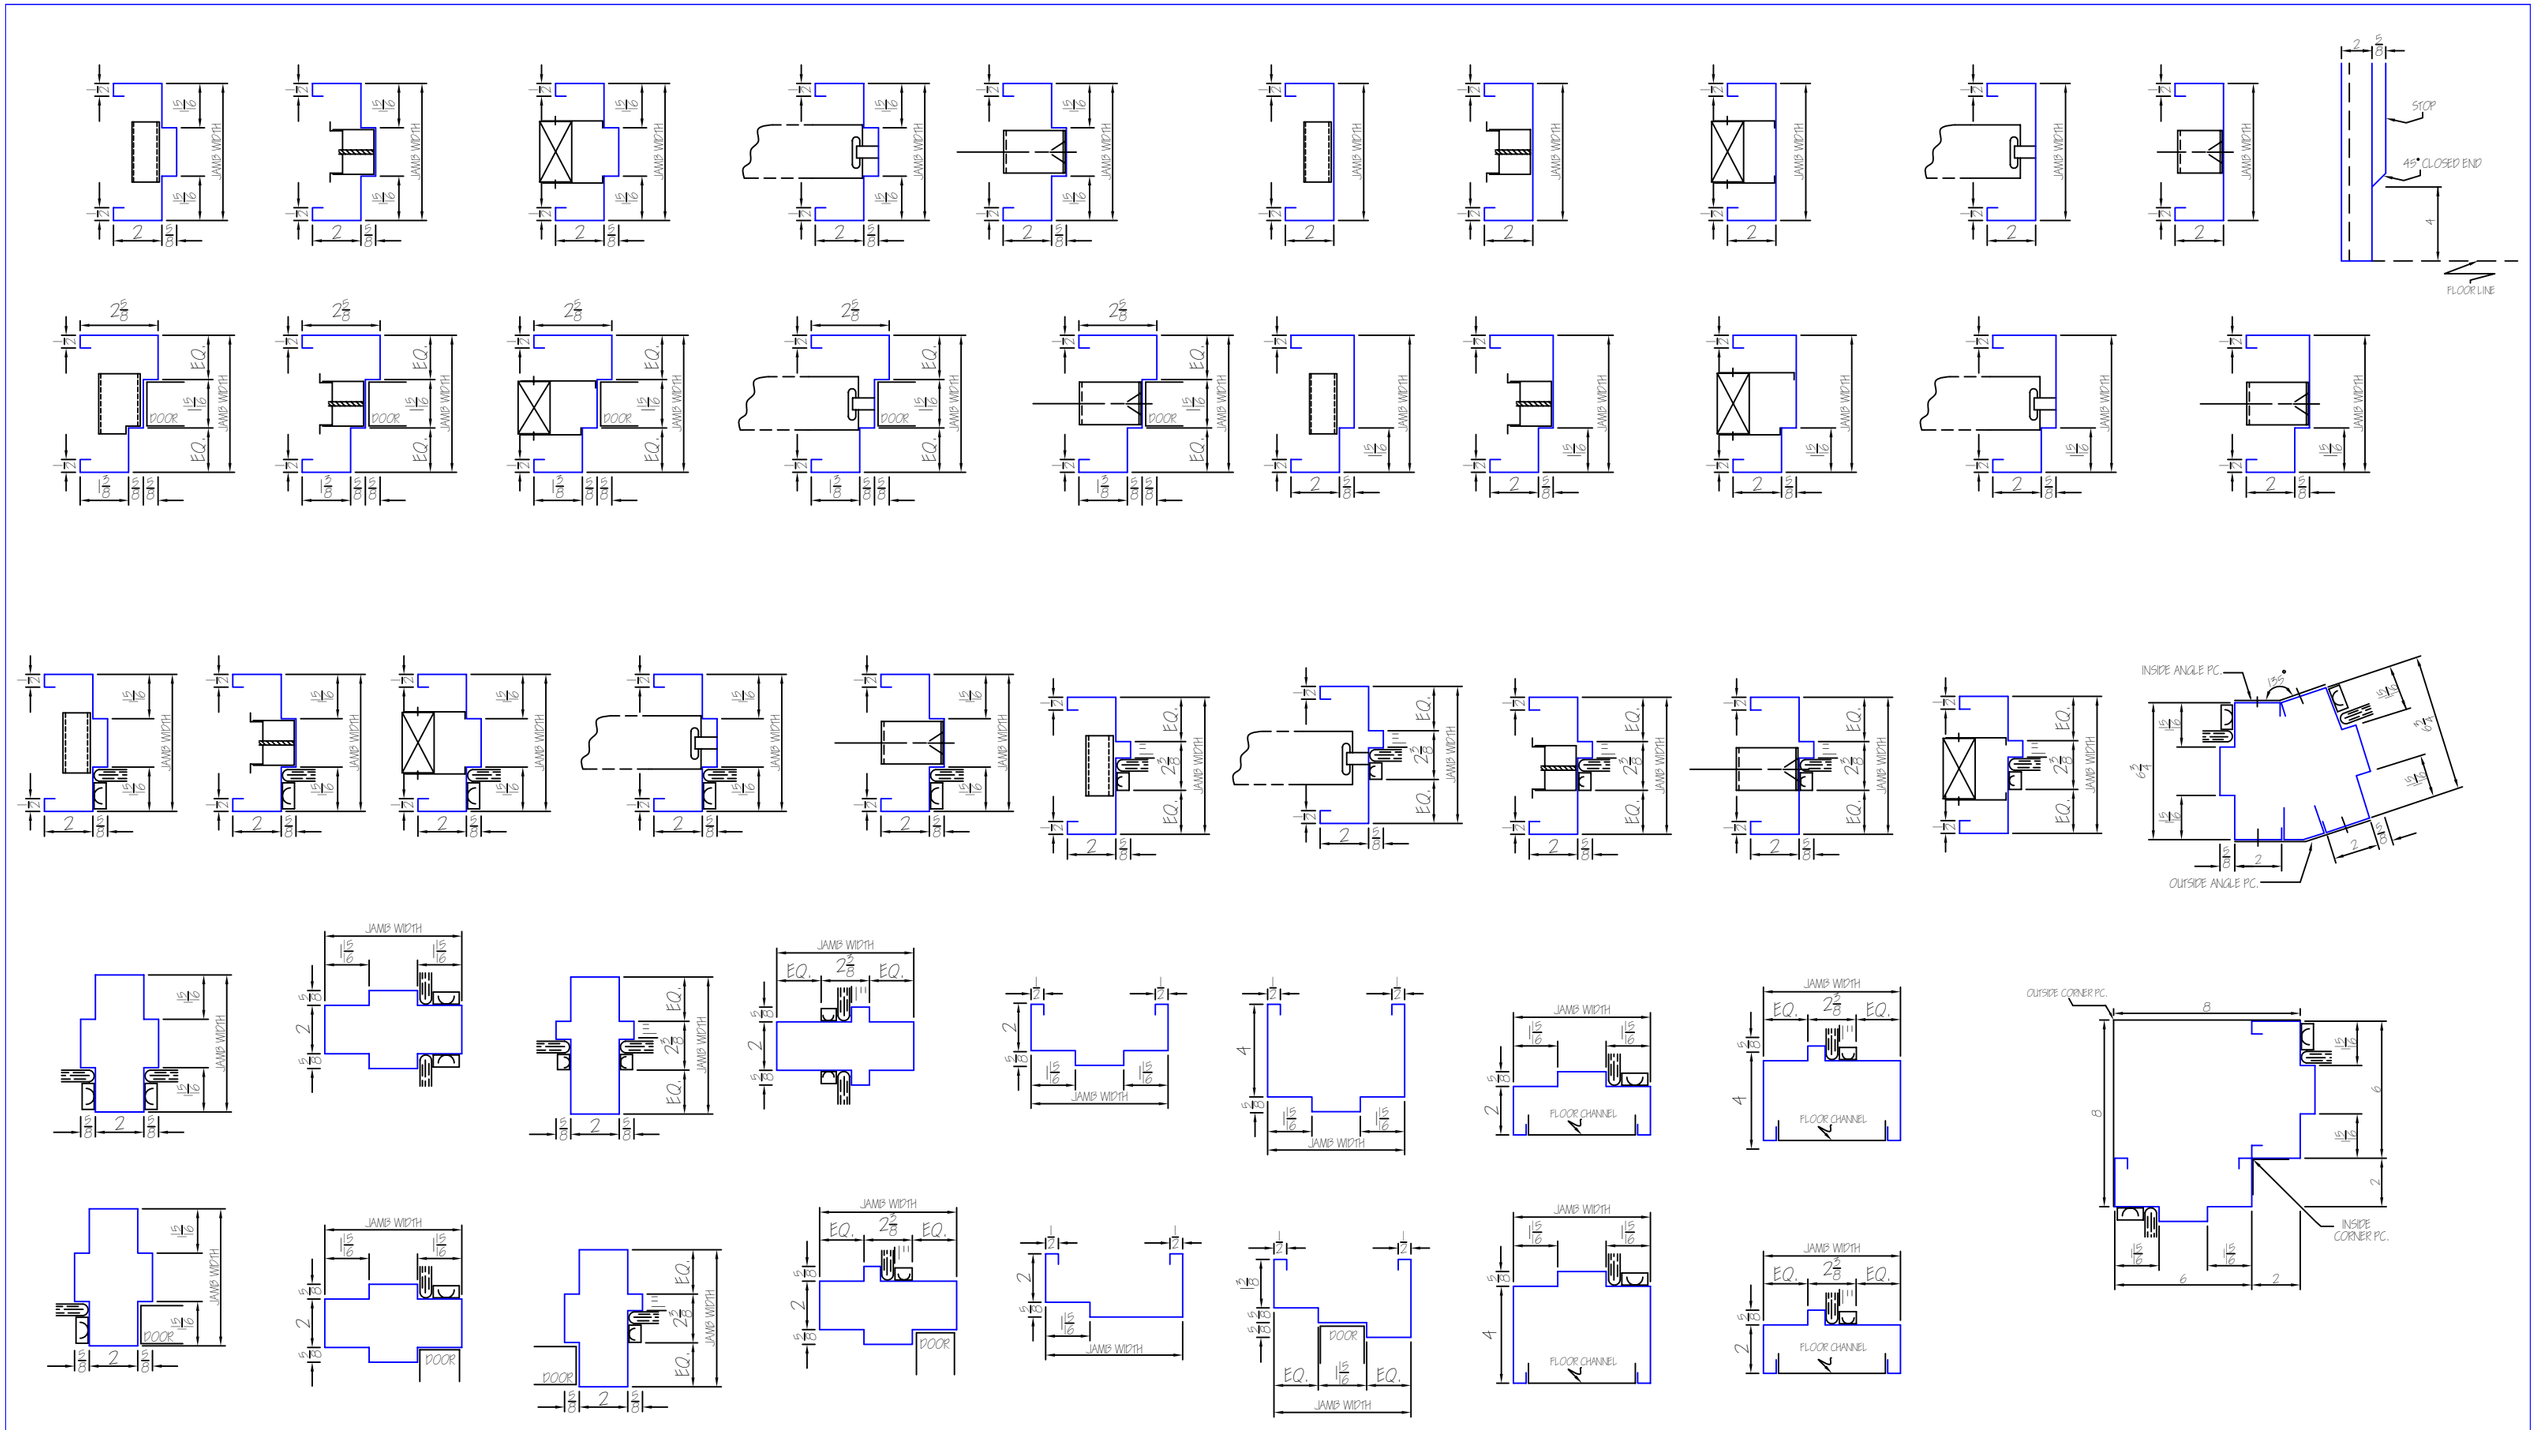
JAMB WIDTH
DOOR
EQ.
STOP
45° CLOSED END
FLOOR LINE
INSIDE ANGLE P.C.
OUTSIDE ANGLE P.C.
FLOOR CHANNEL
OUTSIDE CORNER P.C.
INSIDE CORNER P.C.