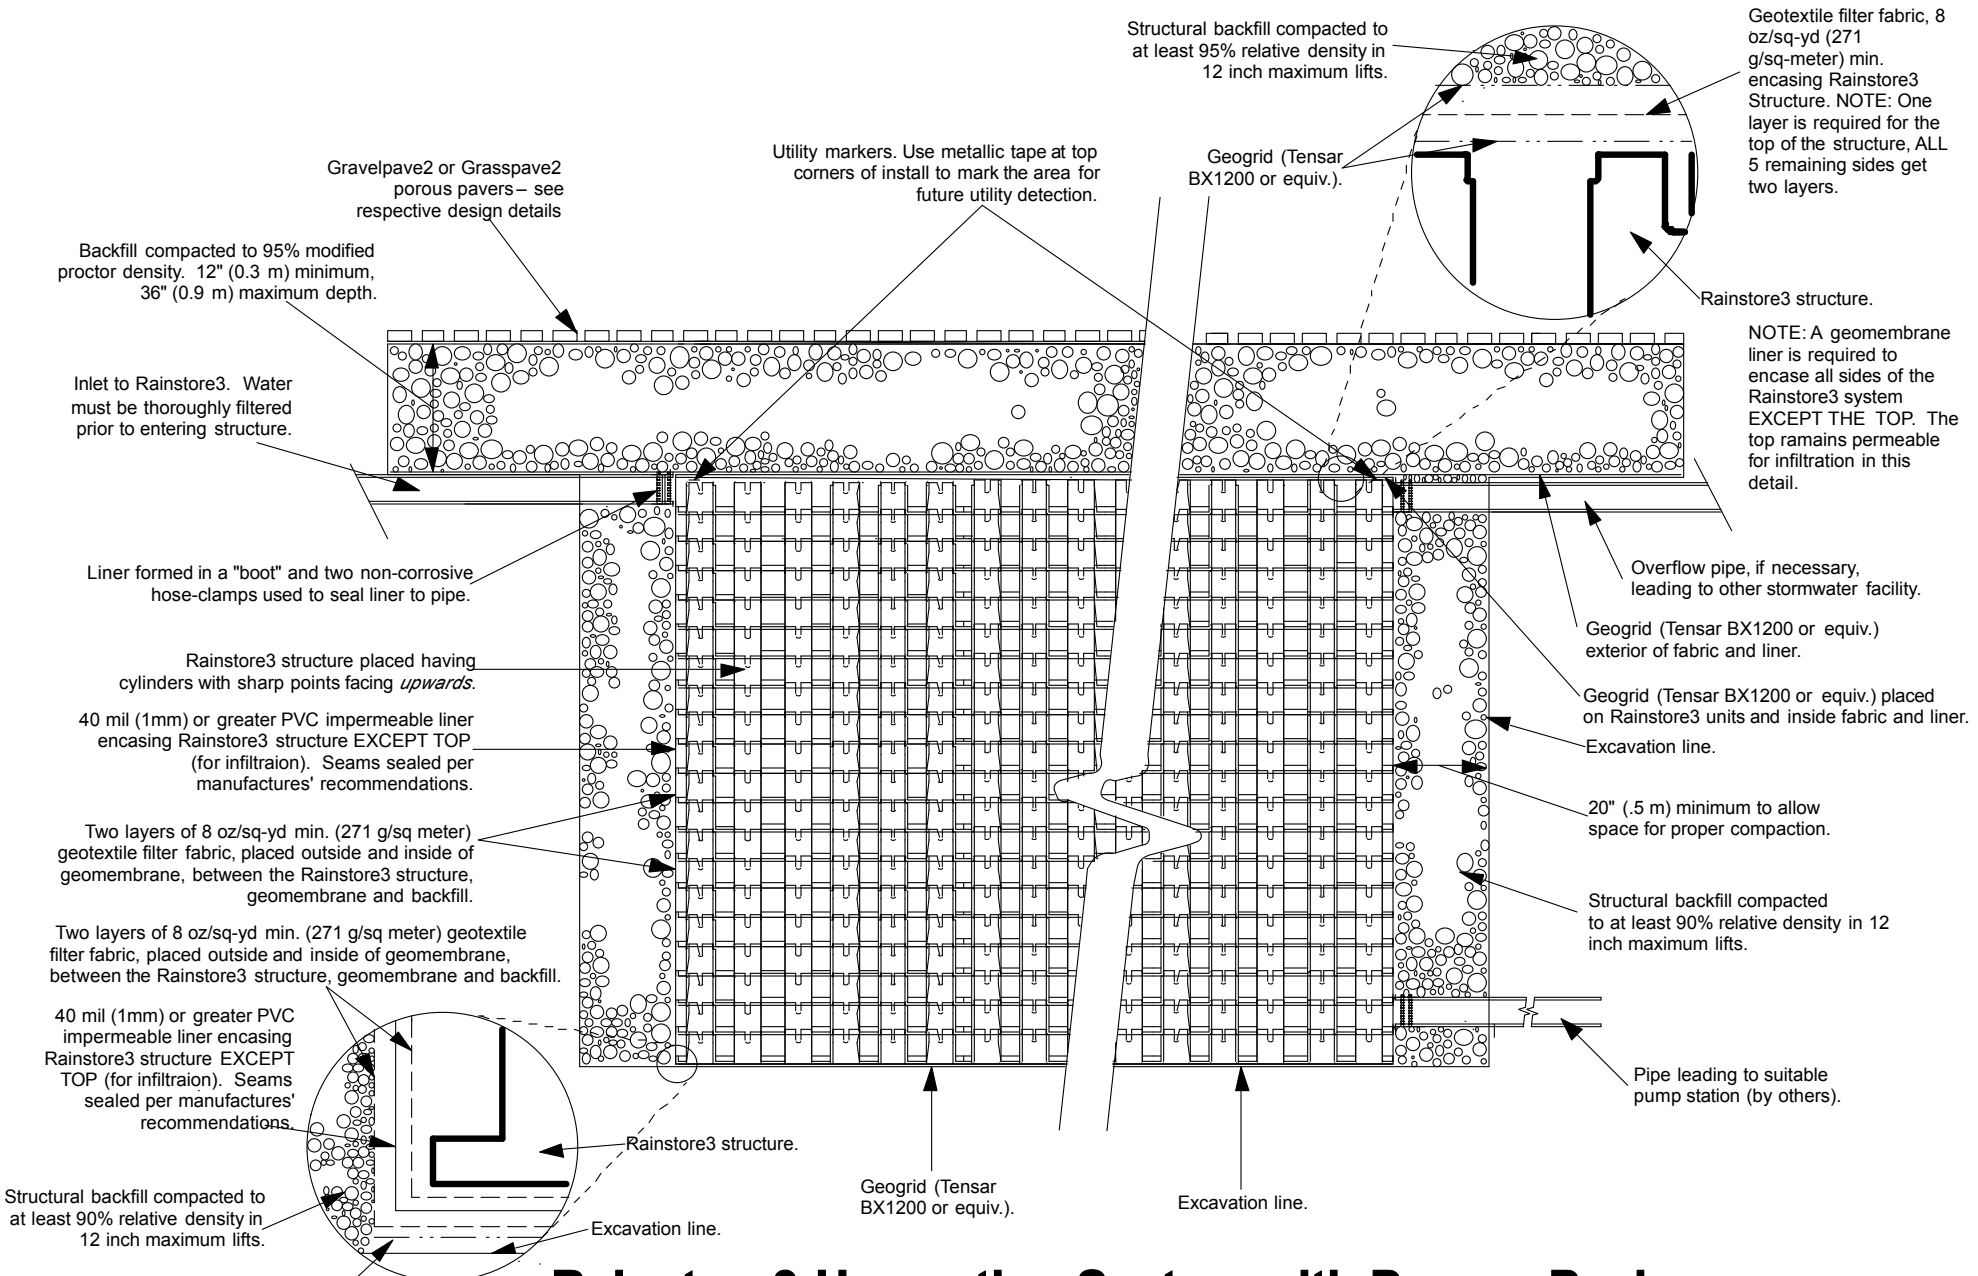

Rainstore3 Harvesting System with Porous Paving

Long term underground water storage with porous paving infiltration surfacing

NOT TO SCALE

RS3Harvesting-PorousPavingInfiltration15.dwg

1600 Jackson Street., Suite 310
Golden, Colorado 80401
800-233-1510 FAX: 800-233-1522
www.invisiblestructures.com 5/15