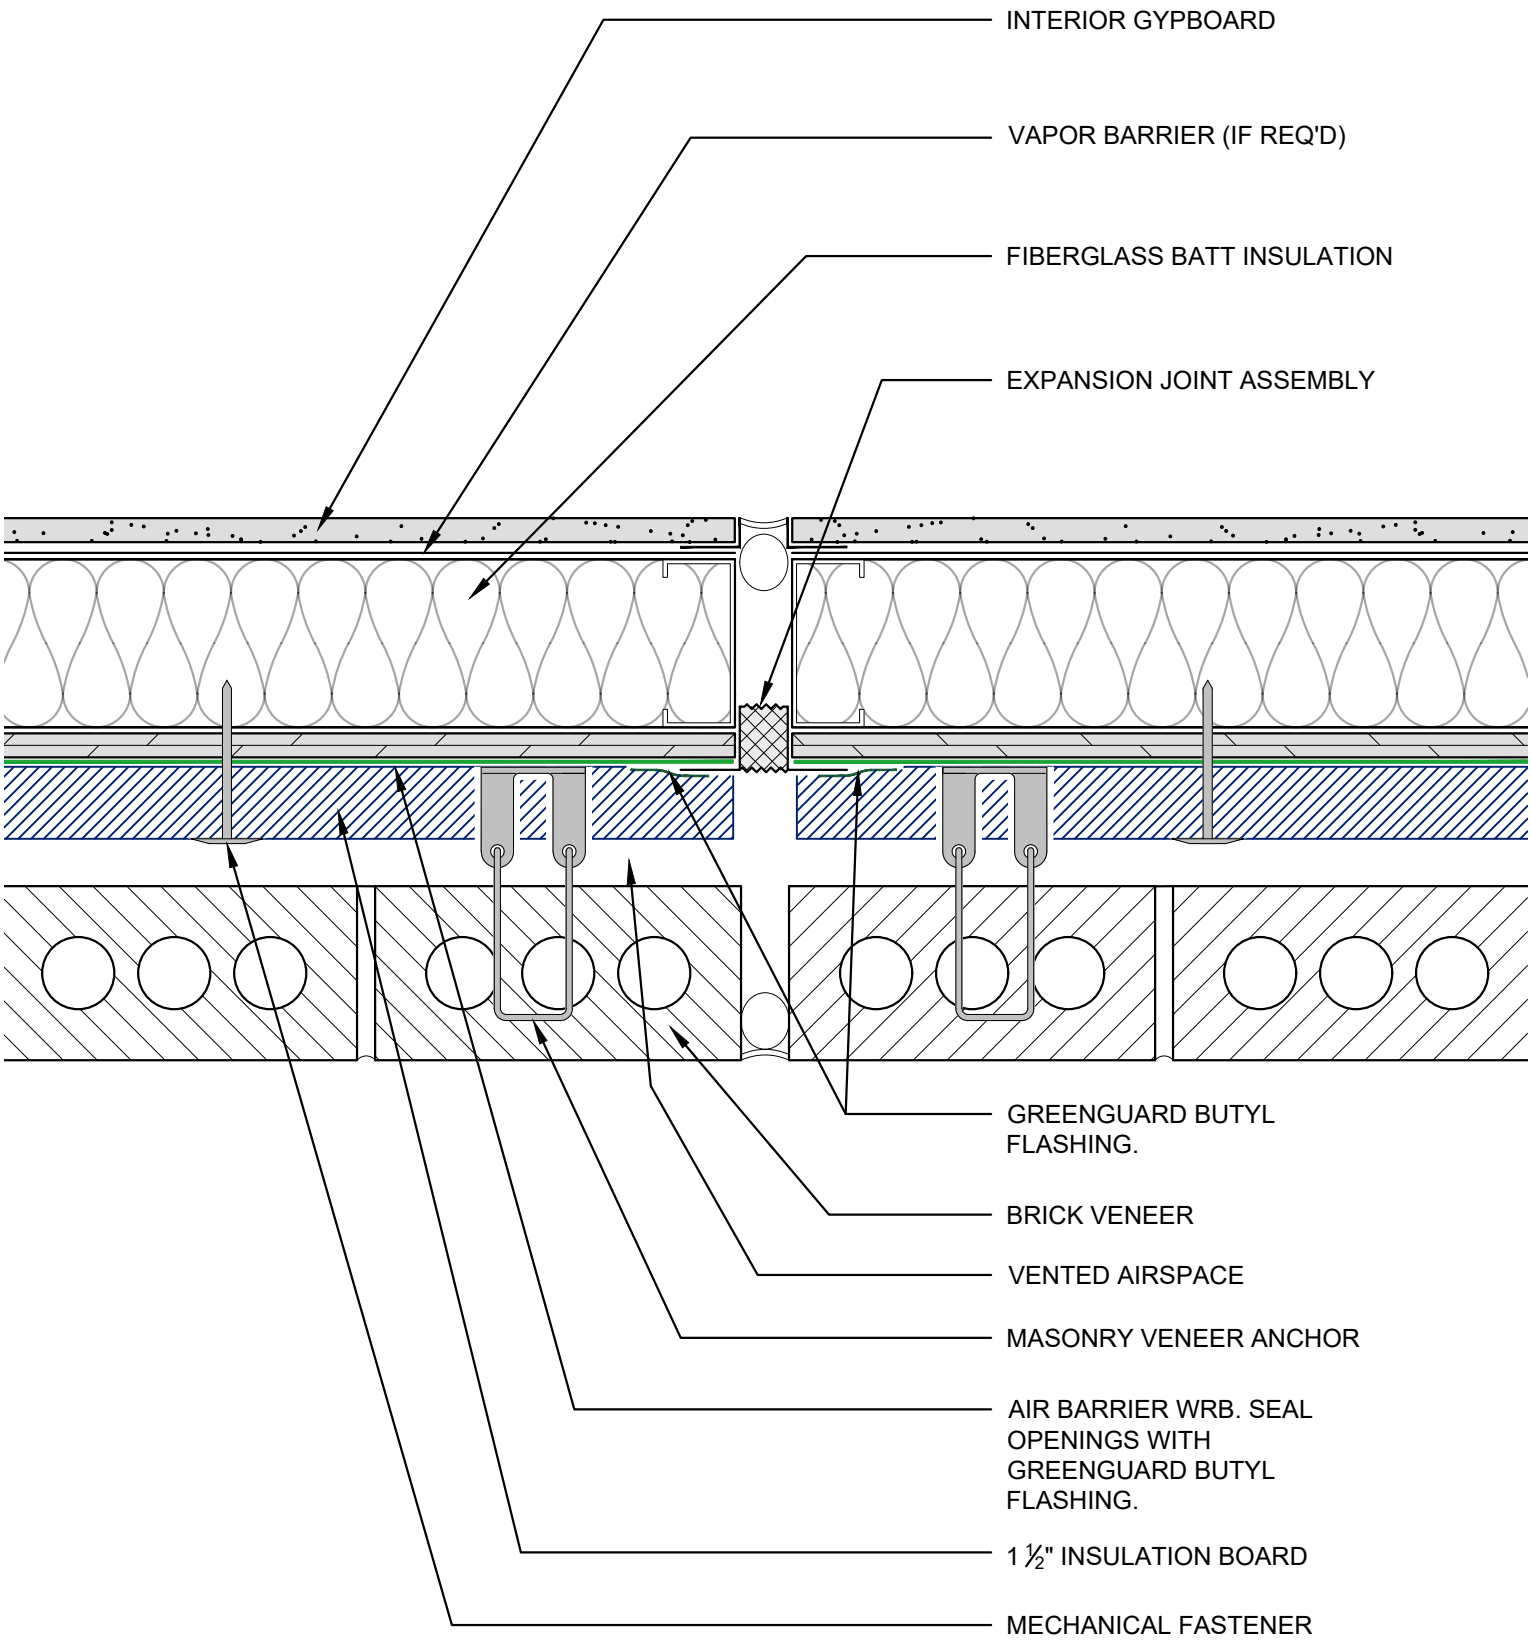

Kingspan Insulation LLC
2100 RiverEdge Pkwy Ste 175
Atlanta, GA 30328
(800) 241-4402
www.kingspaninsulation.us
www.kingspaninsulation.ca

SKETCH: Kingspan Insulation Board Brick Veneer Wall Expansion Joint

SKETCH NO: BV EJ-1

DATE: 03-15-2021