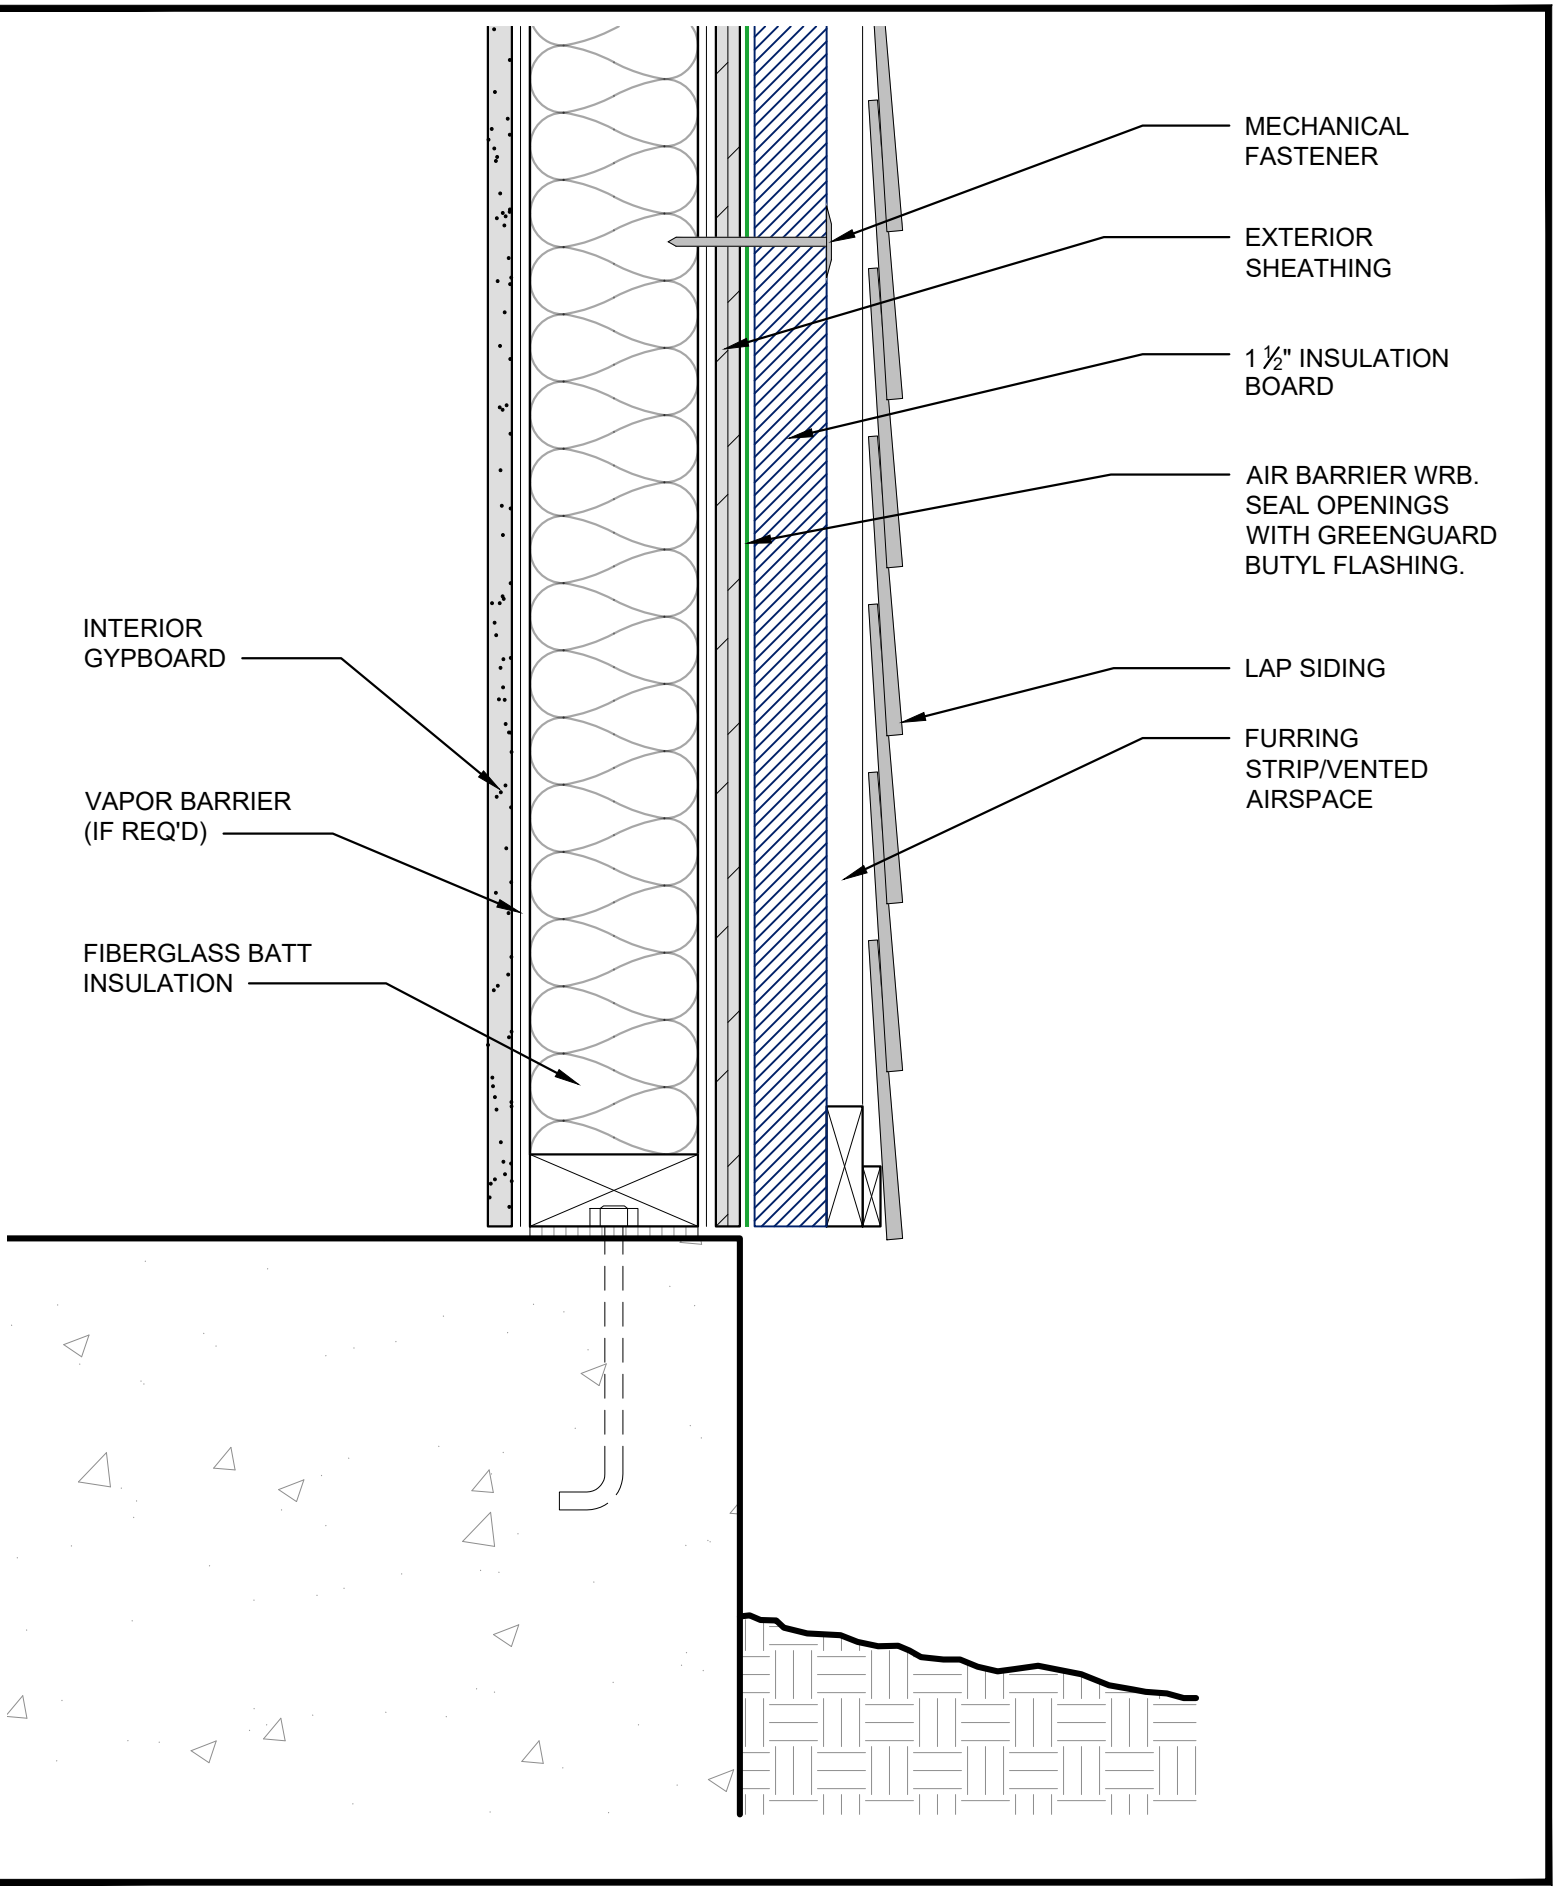

Kingspan Insulation LLC
2100 RiverEdge Pkwy Ste 175
Atlanta, GA 30328
(800) 241-4402
www.kingspaninsulation.us
www.kingspaninsulation.ca

SKETCH:
Kingspan Insulation Board
Lap Siding Wall
Base Wall

SKETCH NO: LS BW-1

DATE: 03-15-2021