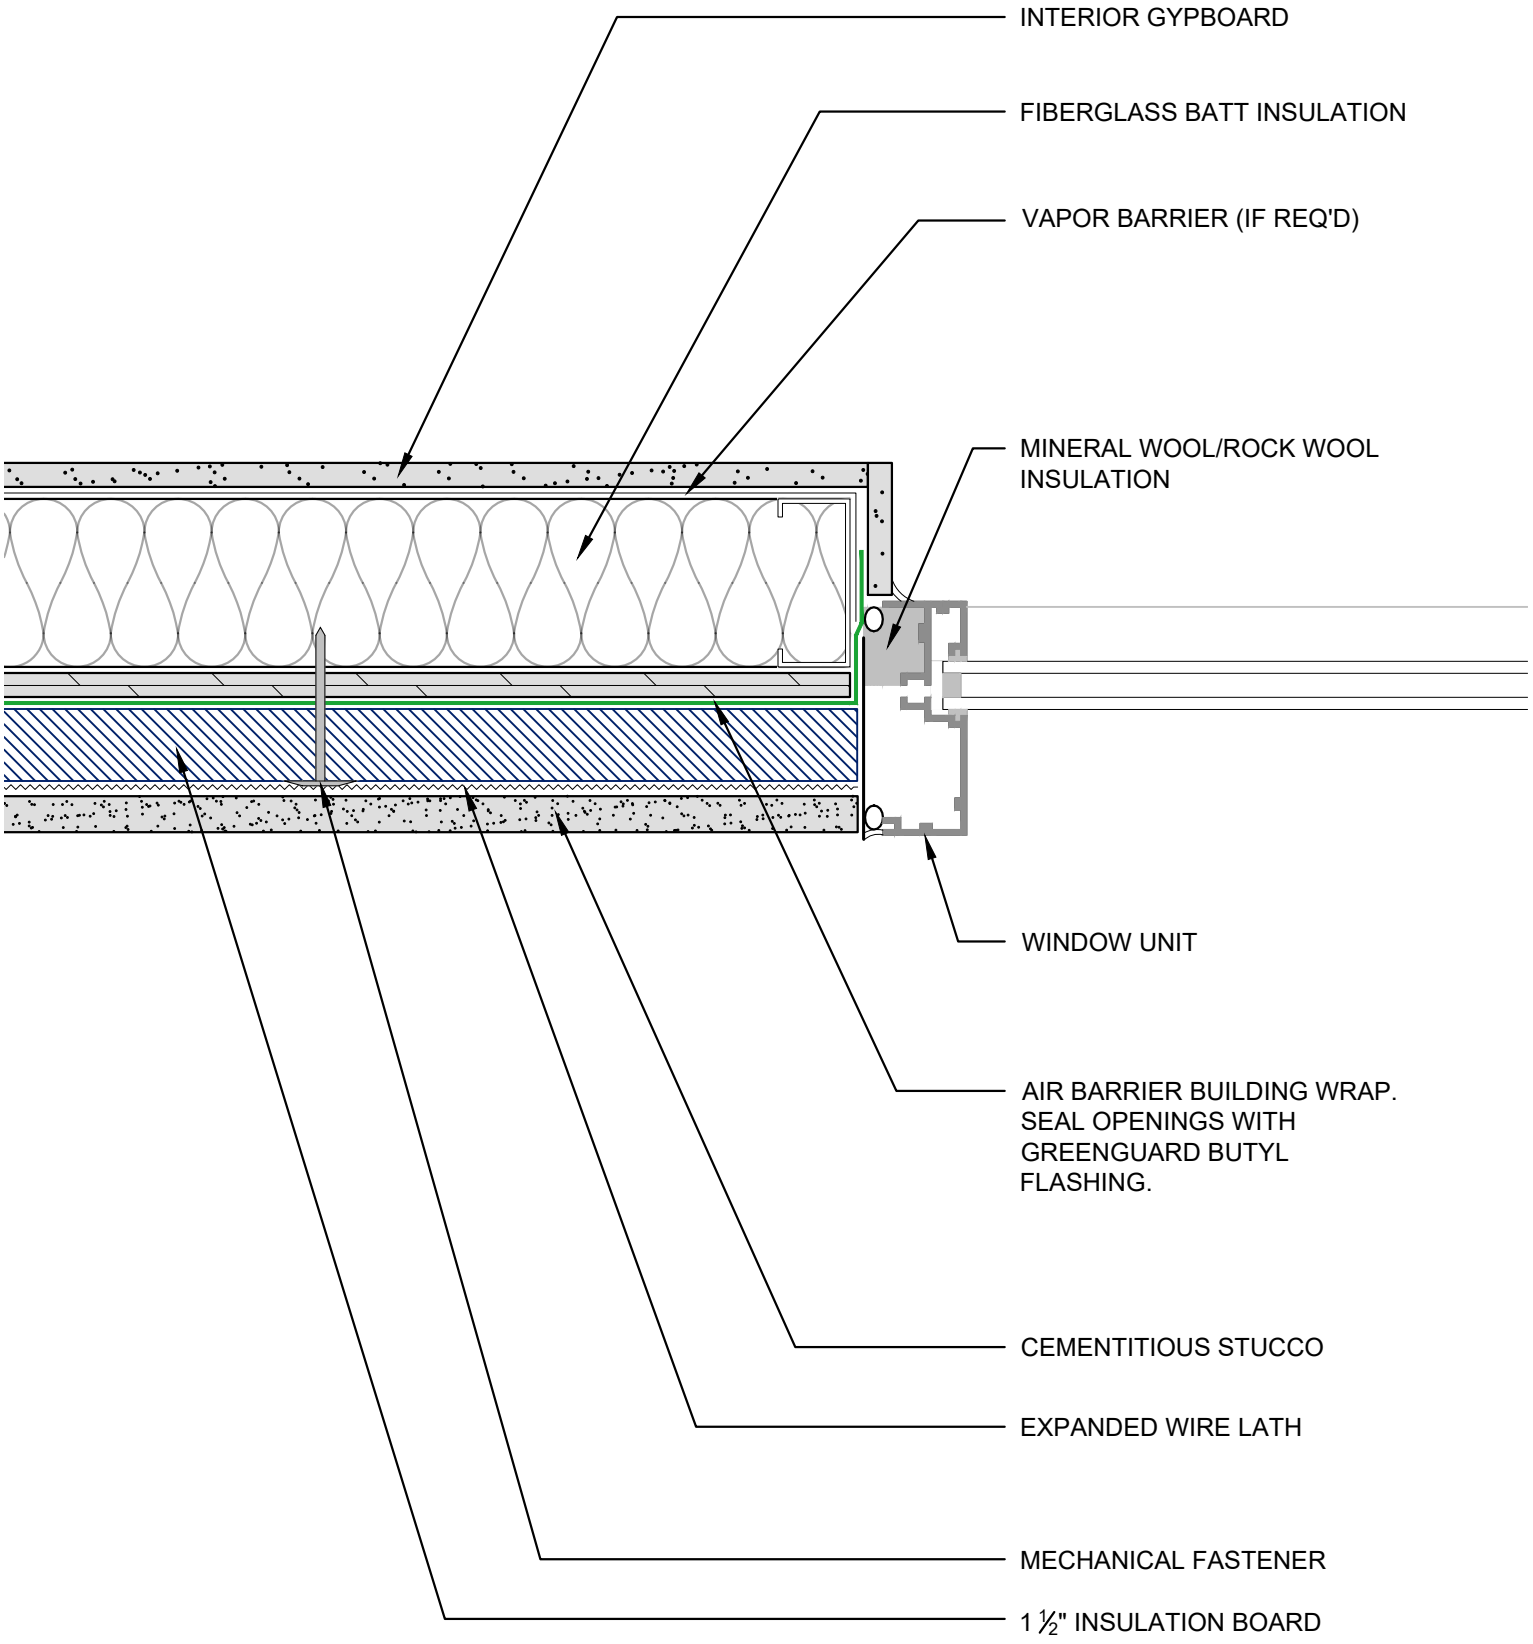

Kingspan Insulation LLC
2100 RiverEdge Pkwy Ste 175
Atlanta, GA 30328
(800) 241-4402
www.kingspaninsulation.us
www.kingspaninsulation.ca

SKETCH:
Kingspan Insulation Board
Stucco Wall
Non-Flanged Window Jamb

SKETCH NO: SV WJ-1

DATE: 03-15-2021