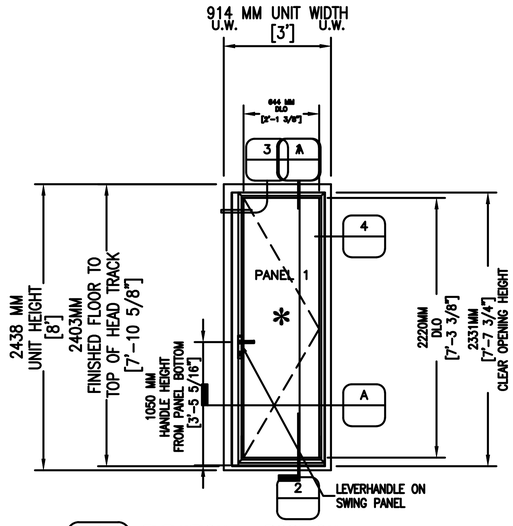

1/3 ELEVATION – POSITION

QUANTITY [1]
(TYPICAL: ELEVATIONS SHOWN FROM INTERIOR)

NANA WALL NW ALUMINUM 840
CONFIGURATION: INWARD 1 RIGHT
SILL TYPE: FLUSH SILL THERMALLY BROKEN
MOUNT OPTION: FLOOR

* FIRST PANEL OPEN

NOTE:
FOR SUGGESTED ROUGH OPENING DIMENSION PLEASE SEE FRAME SECTION DETAILS ON FOLLOWING DETAIL SHEET
THESE DRAWINGS ARE BASED ON A UNIT HEIGHT OF 8' AND UNIT WIDTH IN INCREMENTS OF 3' FOR EACH PANEL. THE PURPOSE IS ONLY TO SHOW RELEVANT CROSS SECTION DETAILS AND VARIOUS DIMENSIONS APPLICABLE ONLY FOR THIS SPECIFIC UNIT SIZE. IF DRAWINGS FOR OTHER UNIT SIZES ARE DESIRED, PLEASE CONTACT NANAWALL.
PLEASE SEE DETAILS TAB FOR CROSS SECTIONS OF HEAD, SILL AND SIDE JAMB

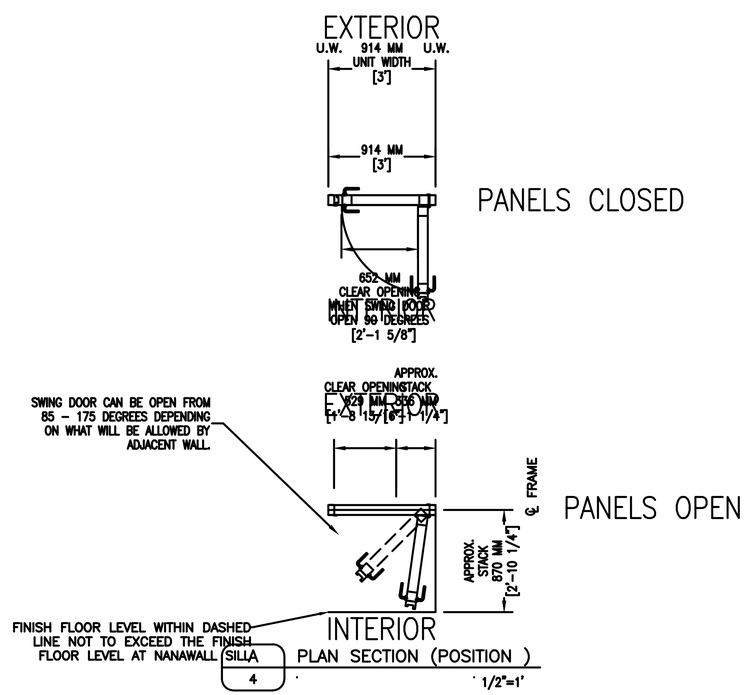

4 PLAN SECTION (POSITION)

1/2"=1'

NanaWall

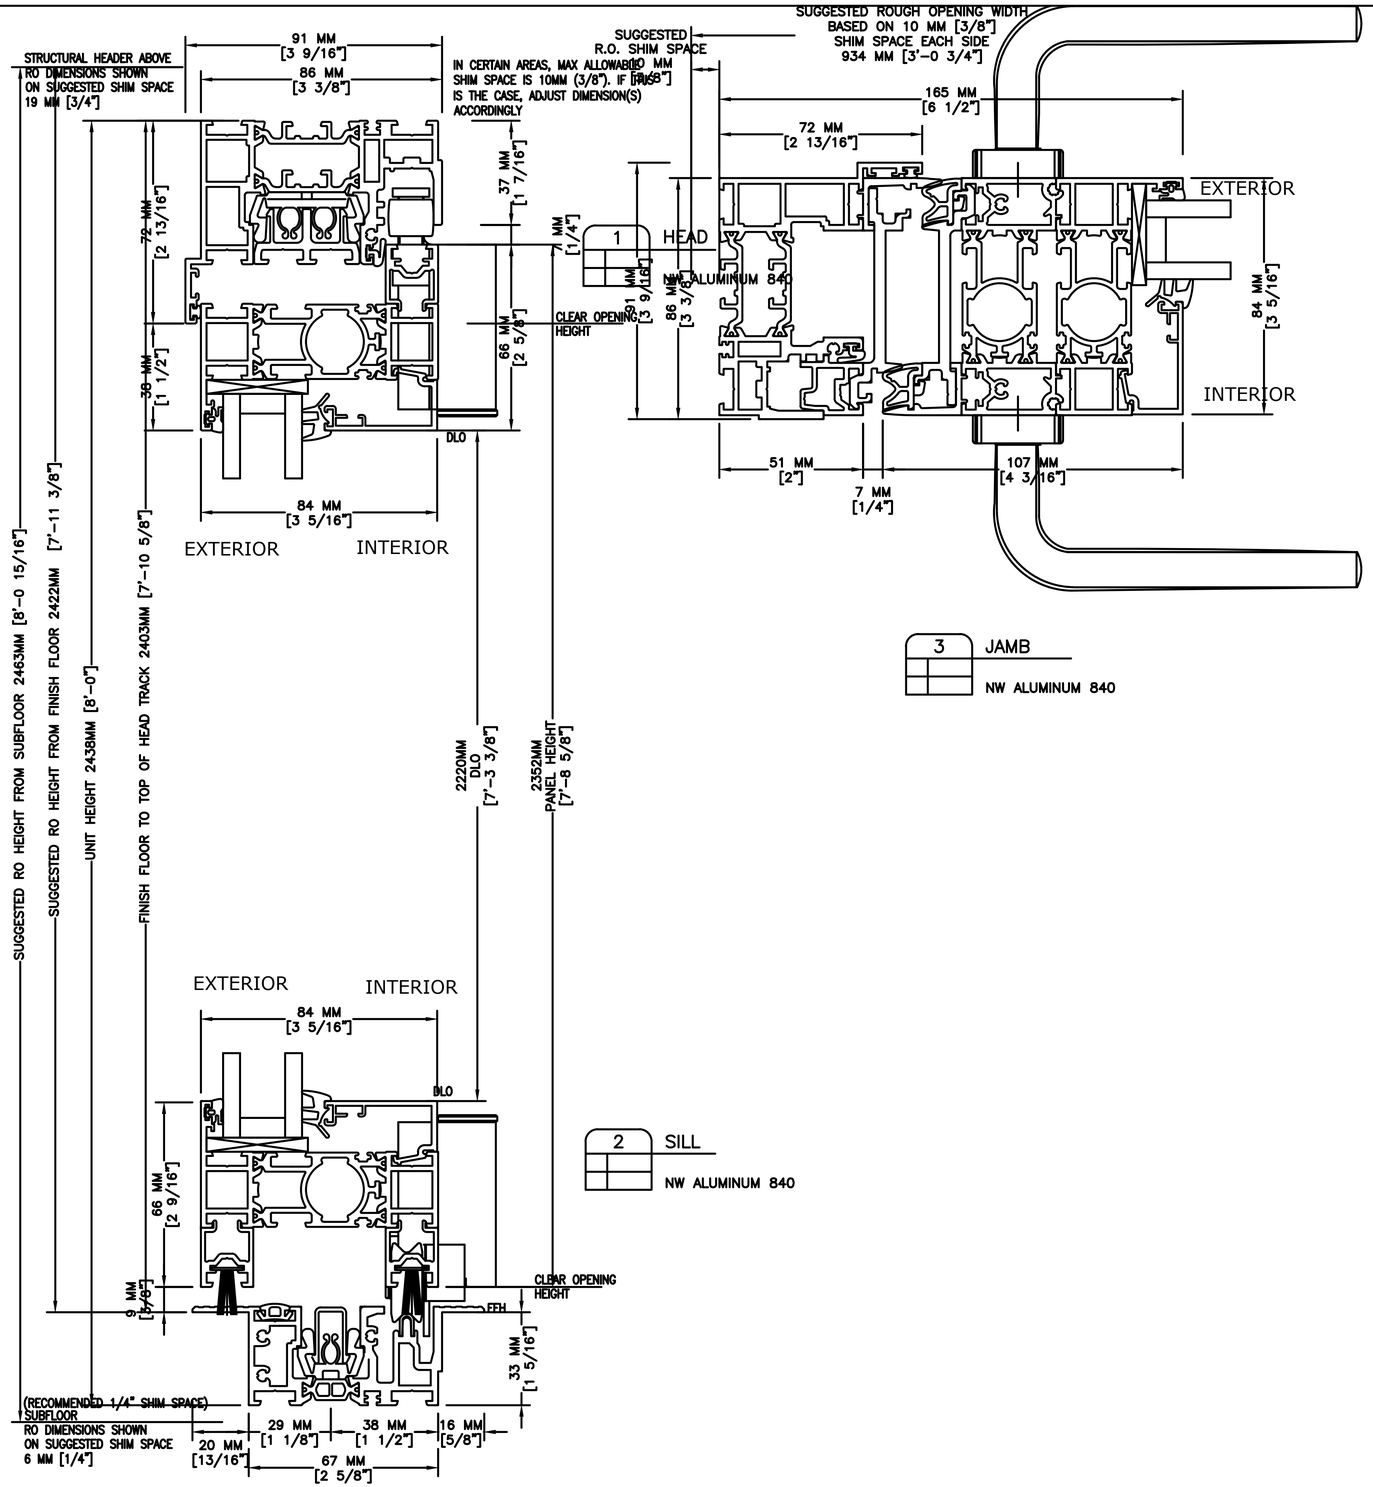
STRUCTURAL HEADER ABOVE
RO DIMENSIONS SHOWN
ON SUGGESTED SHIM SPACE
19 MM [3/4"]
91 MM
[3 9/16"]
86 MM
[3 3/8"]
IN CERTAIN AREAS, MAX ALLOWABLE
SHIM SPACE IS 10MM (3/8"). IF THIS
IS THE CASE, ADJUST DIMENSION(S)
ACCORDINGLY
SUGGESTED
R.O. SHIM SPACE
10 MM
[3/8"]
SUGGESTED ROUGH OPENING WIDTH
BASED ON 10 MM [3/8"]
SHIM SPACE EACH SIDE
934 MM [3'-0 3/4"]
165 MM
[6 1/2"]
72 MM
[2 13/16"]
37 MM
[1 7/16"]
72 MM
[2 13/16"]
7 MM
[1/4"]
1
HEAD
NW ALUMINUM 840
91 MM
[3 9/16"]
86 MM
[3 3/8"]
CLEAR OPENING
HEIGHT
66 MM
[2 5/8"]
36 MM
[1 1/2"]
DLO
EXTERIOR
INTERIOR
84 MM
[3 5/16"]
51 MM
[2"]
7 MM
[1/4"]
107 MM
[4 3/16"]
SUGGESTED RO HEIGHT FROM SUBFLOOR 2463MM [8'-0 15/16"]
SUGGESTED RO HEIGHT FROM FINISH FLOOR 2422MM [7'-11 3/8"]
UNIT HEIGHT 2438MM [8'-0"]
FINISH FLOOR TO TOP OF HEAD TRACK 2403MM [7'-10 5/8"]
2220MM
DLO
[7'-3 3/8"]
2352MM
PANEL HEIGHT
[7'-8 5/8"]
EXTERIOR
INTERIOR
84 MM
[3 5/16"]
DLO
66 MM
[2 9/16"]
9 MM
[3/8"]
CLEAR OPENING
HEIGHT
FFH
33 MM
[1 5/16"]
(RECOMMENDED 1/4" SHIM SPACE)
SUBFLOOR
RO DIMENSIONS SHOWN
ON SUGGESTED SHIM SPACE
6 MM [1/4"]
29 MM
[1 1/8"]
38 MM
[1 1/2"]
16 MM
[5/8"]
20 MM
[13/16"]
67 MM
[2 5/8"]
3
JAMB
NW ALUMINUM 840
2
SILL
NW ALUMINUM 840
A
VERTICAL SECTION
NW ALUMINUM 840

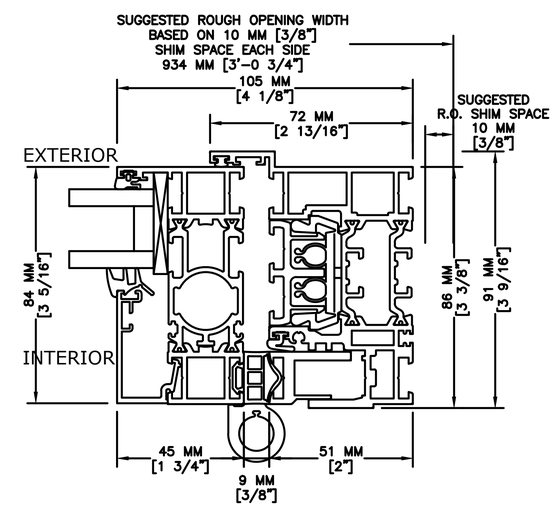
SUGGESTED ROUGH OPENING WIDTH
BASED ON 10 MM [3/8"]
SHIM SPACE EACH SIDE
934 MM [3'-0 3/4"]
105 MM
[4 1/8"]
72 MM
[2 13/16"]
SUGGESTED
R.O. SHIM SPACE
10 MM
[3/8"]
EXTERIOR
INTERIOR
84 MM
[3 5/16"]
86 MM
[3 3/8"]
91 MM
[3 9/16"]
45 MM
[1 3/4"]
51 MM
[2"]
9 MM
[3/8"]
4
JAMB
NW ALUMINUM 840

NanaWall