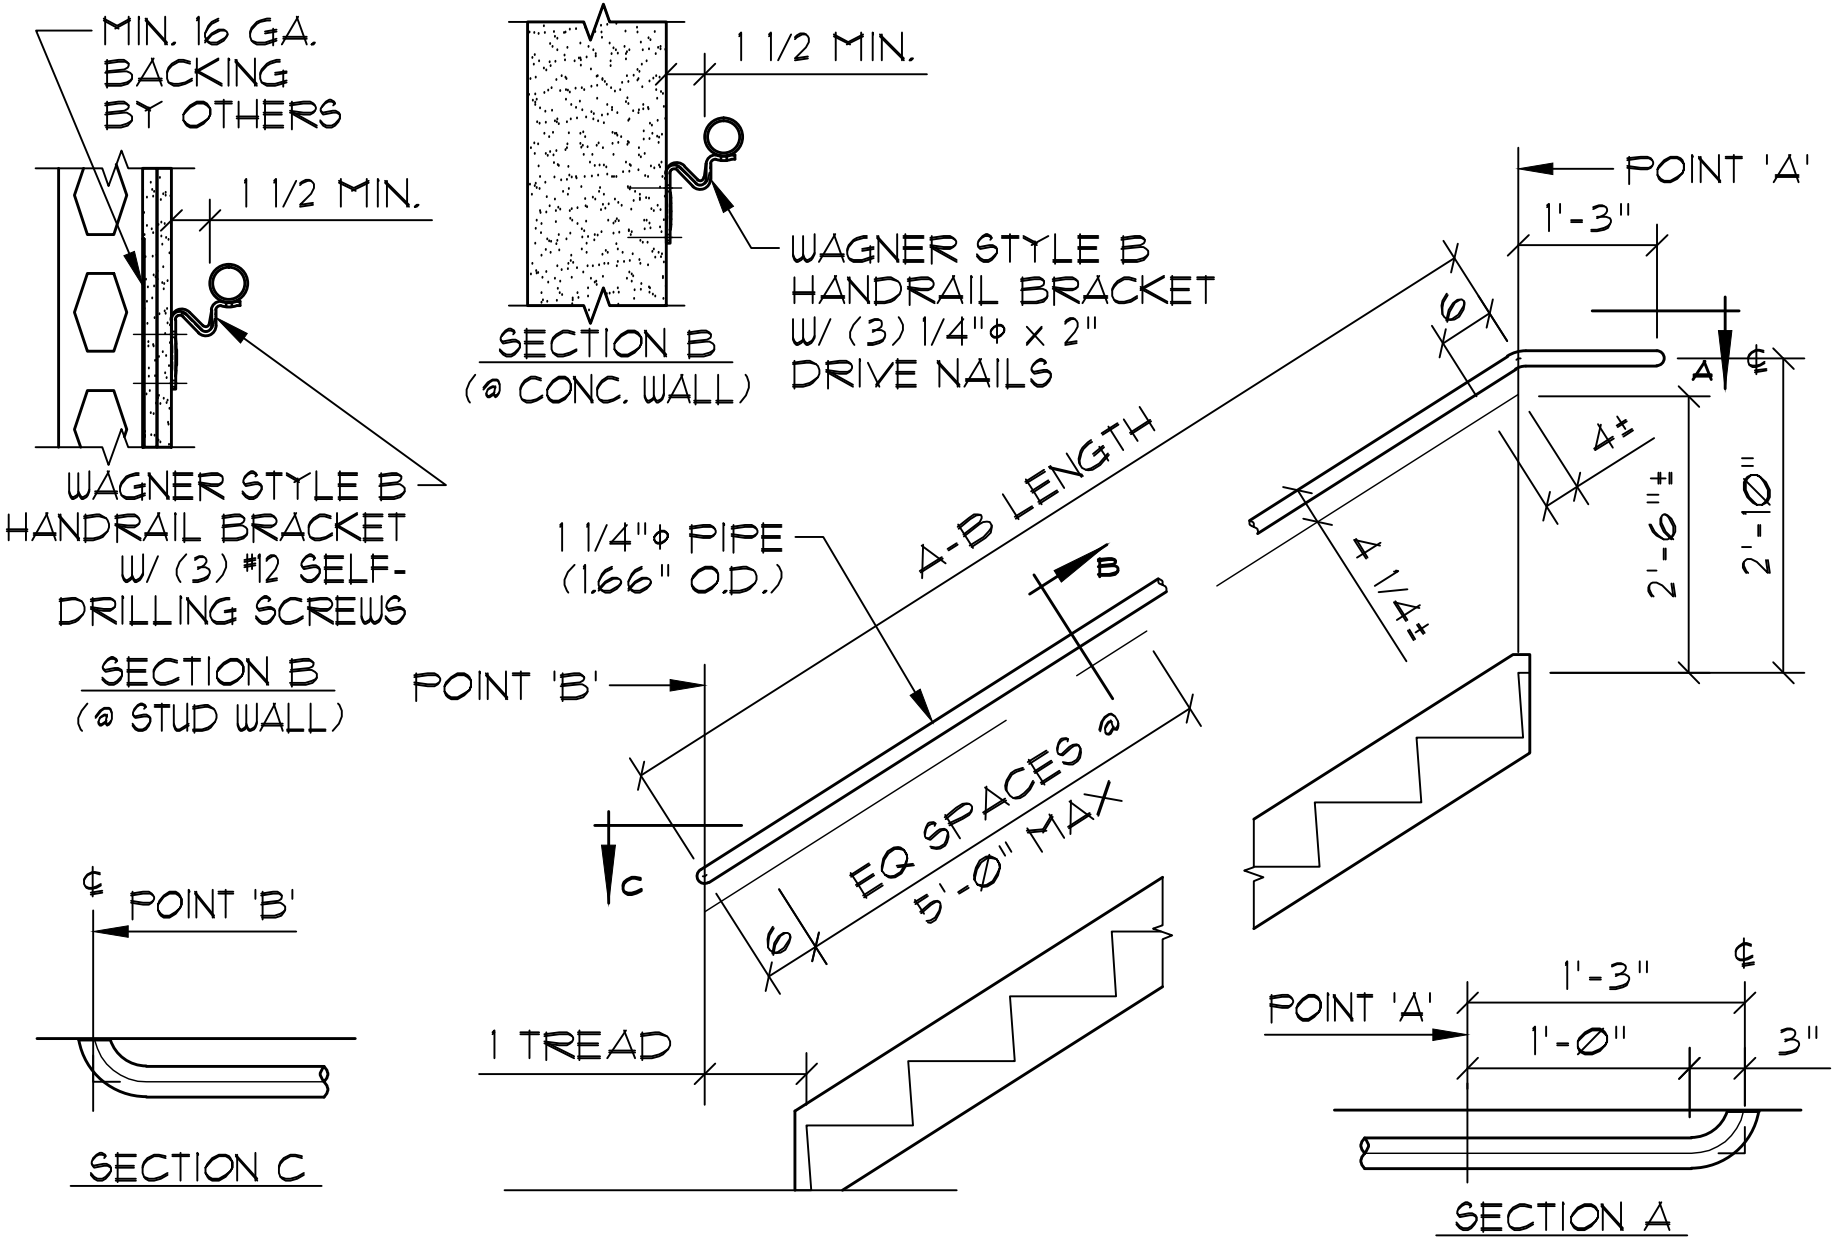

PACIFIC STAIR
CORPORATION®
8690 Stair Way NE Salem, OR 97305
www.pacificstair.com | 503.390.8305

WALL RAIL WITH OUT BOTTOM LEVEL OFF

1. HANDRAIL TO BE 1 1/2"ϕ (1.66" O.D.) PIPE
2. STANDARD WAGNER STYLE B HANDRAIL BRACKET

MISC.

R002