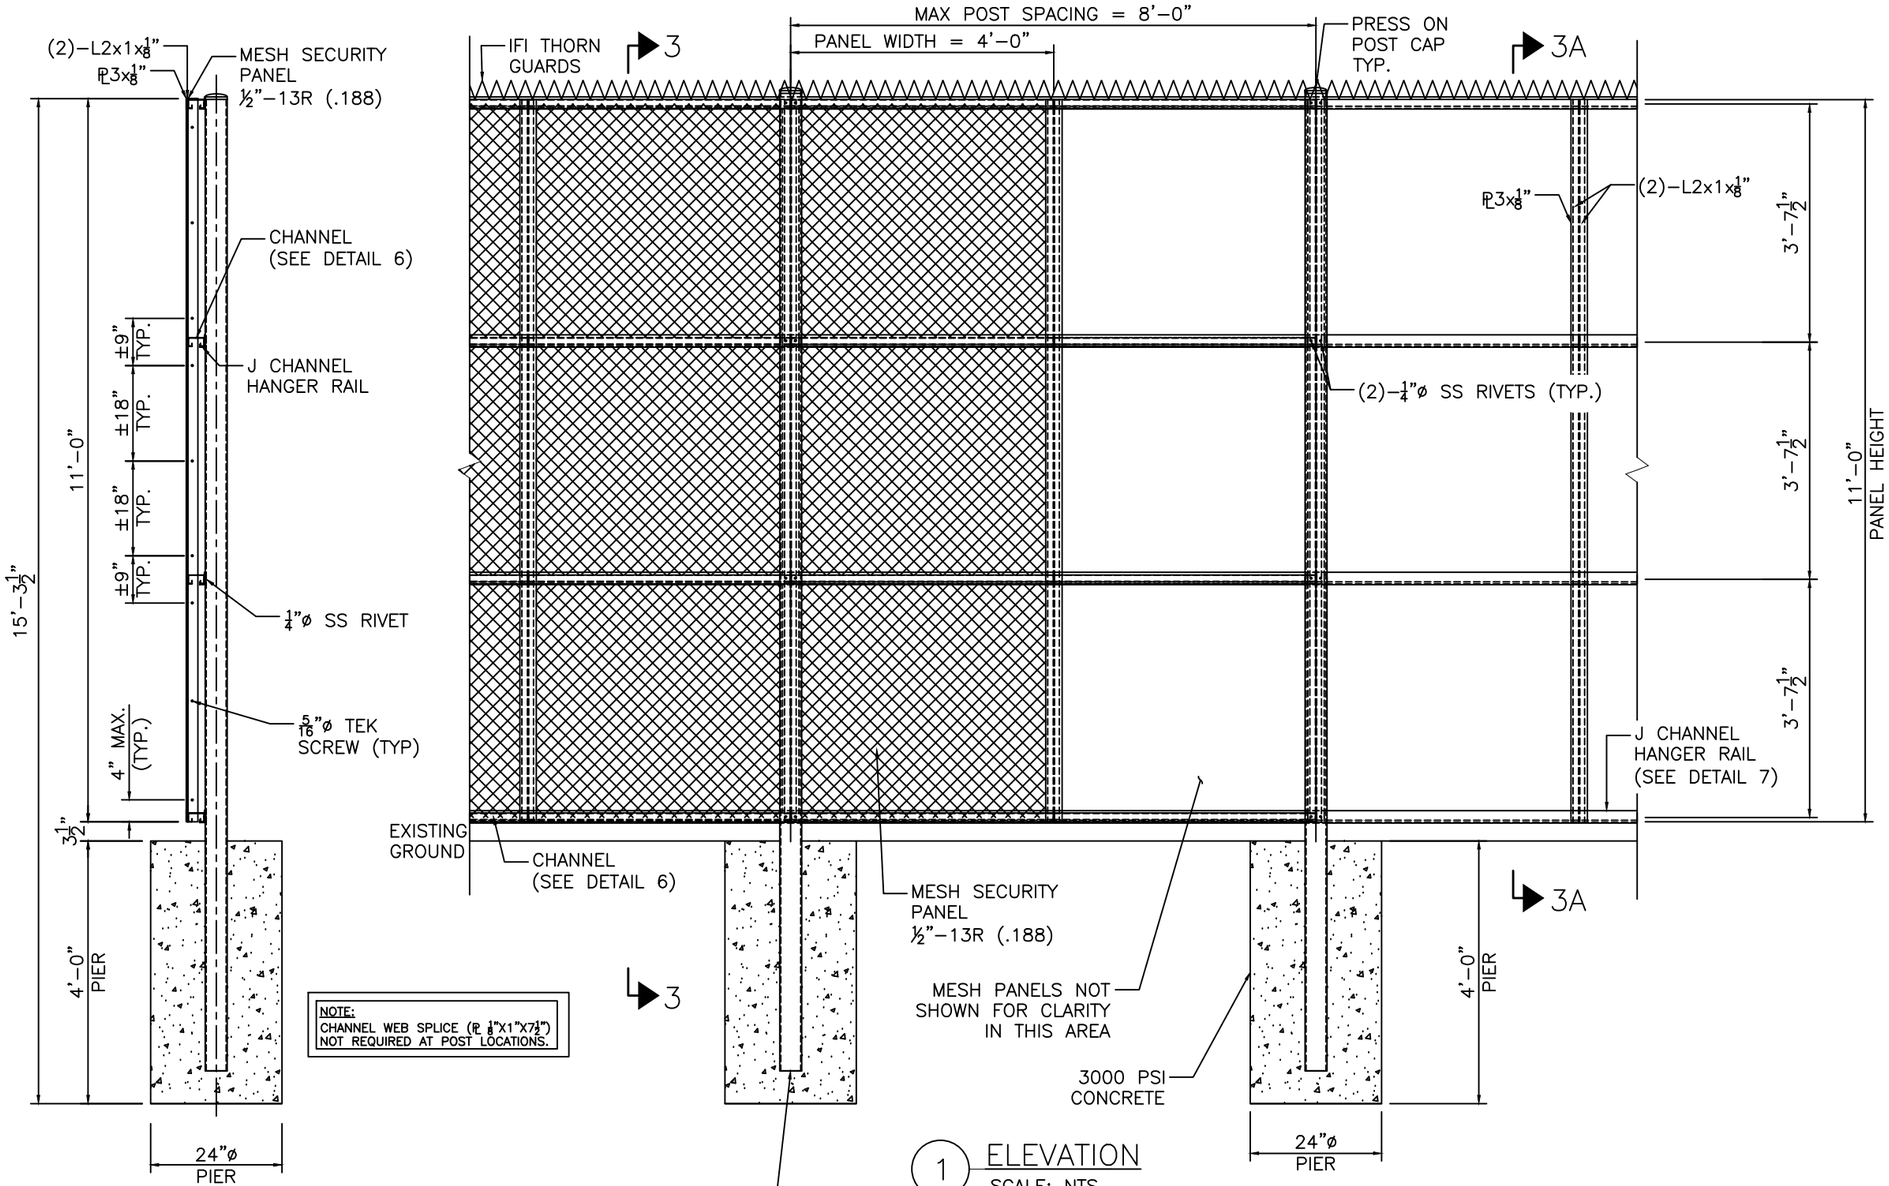


MATERIALS:

| | |
|---|---|
| CHANNELS: | 36 KSI (SEE DETAIL 6) |
| JRAIL: | 36 KSI (SEE DETAIL 7) |
| PLATES/ANGLES: | 36 KSI |
| POSTS: | HSS4X4X¼" (GR 46) |
| BOLTS: | 5/16"–12x1"SELF DRILLING, SELF TAPPING SCREW |
| RIVETS: | ¼" SS AIRCRAFT INDUSTRIAL RIVET (PRODUCE AND PERFORM TO SAEJ78, ASME/ANSI 18.18. AND AISI TS–4–02 SPECIFICATIONS) |

NOTES:

1. PANEL COMPONENTS (FRAME, RAILS AND MESH) ARE WELDED TOGETHER PER IFI.
2. FENCE PANELS HAVE BEEN DESIGNED FOR A WIND LOAD OF 115 MPH.
3. FENCE DESIGNED AS EXPOSURE CATEGORY C IN ACCORDANCE WITH ASCE 7–10.


Industrial Fence, Inc.
1300 S. Kilbourn Ave.
Chicago, IL 60623


| | |
|---|---|
| PROJECT NAME | |
| DRAWING TITLE | TYPICAL ELEVATION |
| JOB NUMBER | |
| DATE | |
| MEASURED BY | |
| DRAWN BY | |
| SCALE | |