# ALUMINUM CROSSOVER SHIPS STAIR

## Ⓐ MOUNTING BRACKET
(6005–T5)

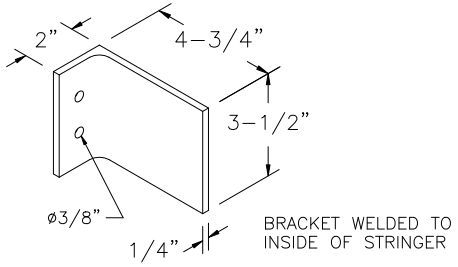


## FACTORY FINISH
ALUMINUM–MILL FINISH

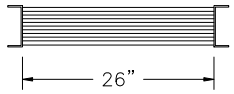


PLAN

## Ⓑ ALUMINUM TREAD
(6005–T5)

1–1/4" x 1–1/4" x 1/4" ANGLE WELDED TO TREAD

TREAD WELDED AND BOLTED TO STRINGER WITH 1/4" ROUND HEAD BOLTS

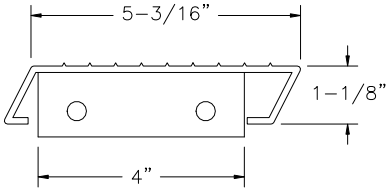


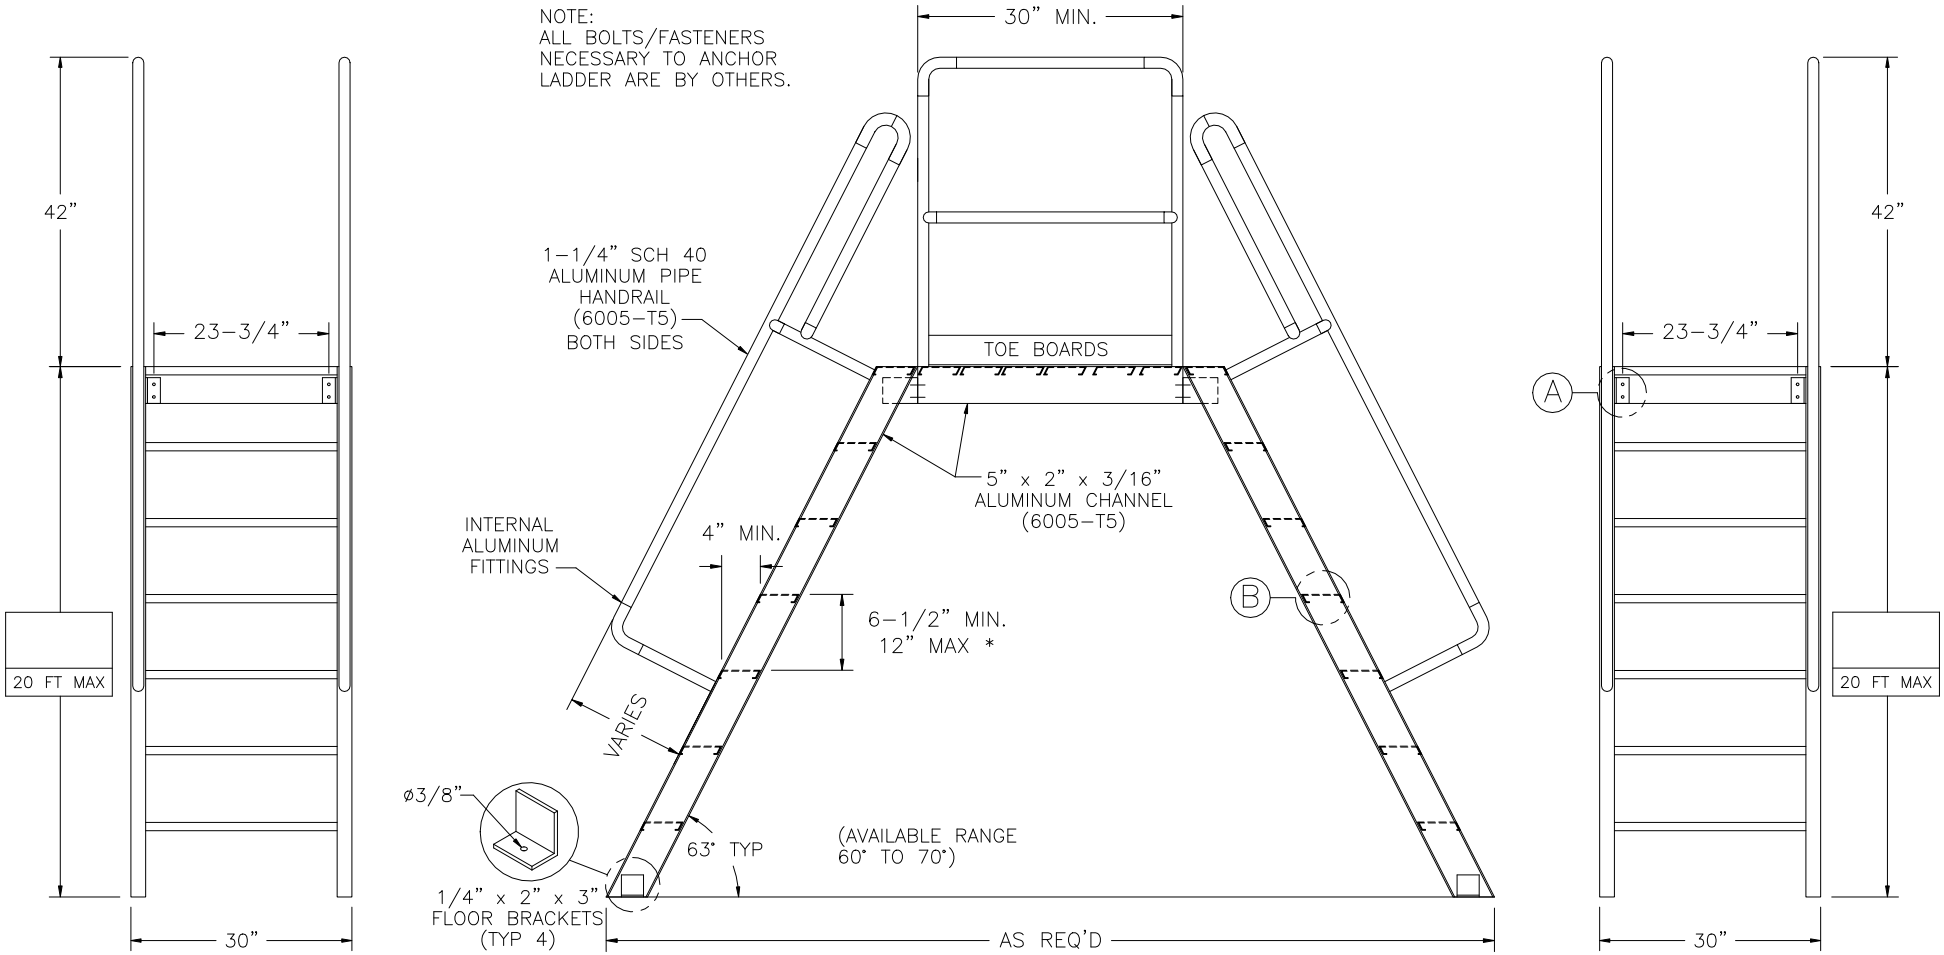


SL–03

| | | | | |
|---|---|---|---|---|
| Precision Ladders, LLC<br>P.O. BOX 2279 Morristown, TN 37816–2279<br>Ph: (423) 586–2265 Fax: (423) 586–2091<br>www.PrecisionLadders.com | DWG. CHECK | ARCH'T OR ENG'R. | PROJECT | PRECISION REP |
| WORK ORDER: ( ) | BUILT BY: | PURCHASE ORDER | WORK ORDER / PURCHASER | SERIAL# |
| | CHECKED BY: | DRAWN BY: DNH | DATE 4/4/19 / MODEL# SL– / QTY. | |