DOOR NUMBER	QTY	OPENING		ACTUAL		MODEL	JAMB			MOUNTING		LOCK	PANELS WIDE	PANELS HIGH	SECTION NUMBER OPEN FOR GLASS							
		WIDTH	HEIGHT	WIDTH	HEIGHT		W	S	M	ANGLE	BRKT				1	2	3	4	5	6	7	8

JOB:

DISTR:

CONTR:

ARCH:

NR: 2904941

LOW HEADROOM FRONT TRACK

HEADROOM & SIDEROOM REQUIREMENTS:

DUPLEX SPRINGS NOT AVAILABLE

DOUBLE SHAFT SPRINGS NOT AVAILABLE

TROLLEY OPERATORS REQUIRE ADDITIONAL HEADROOM

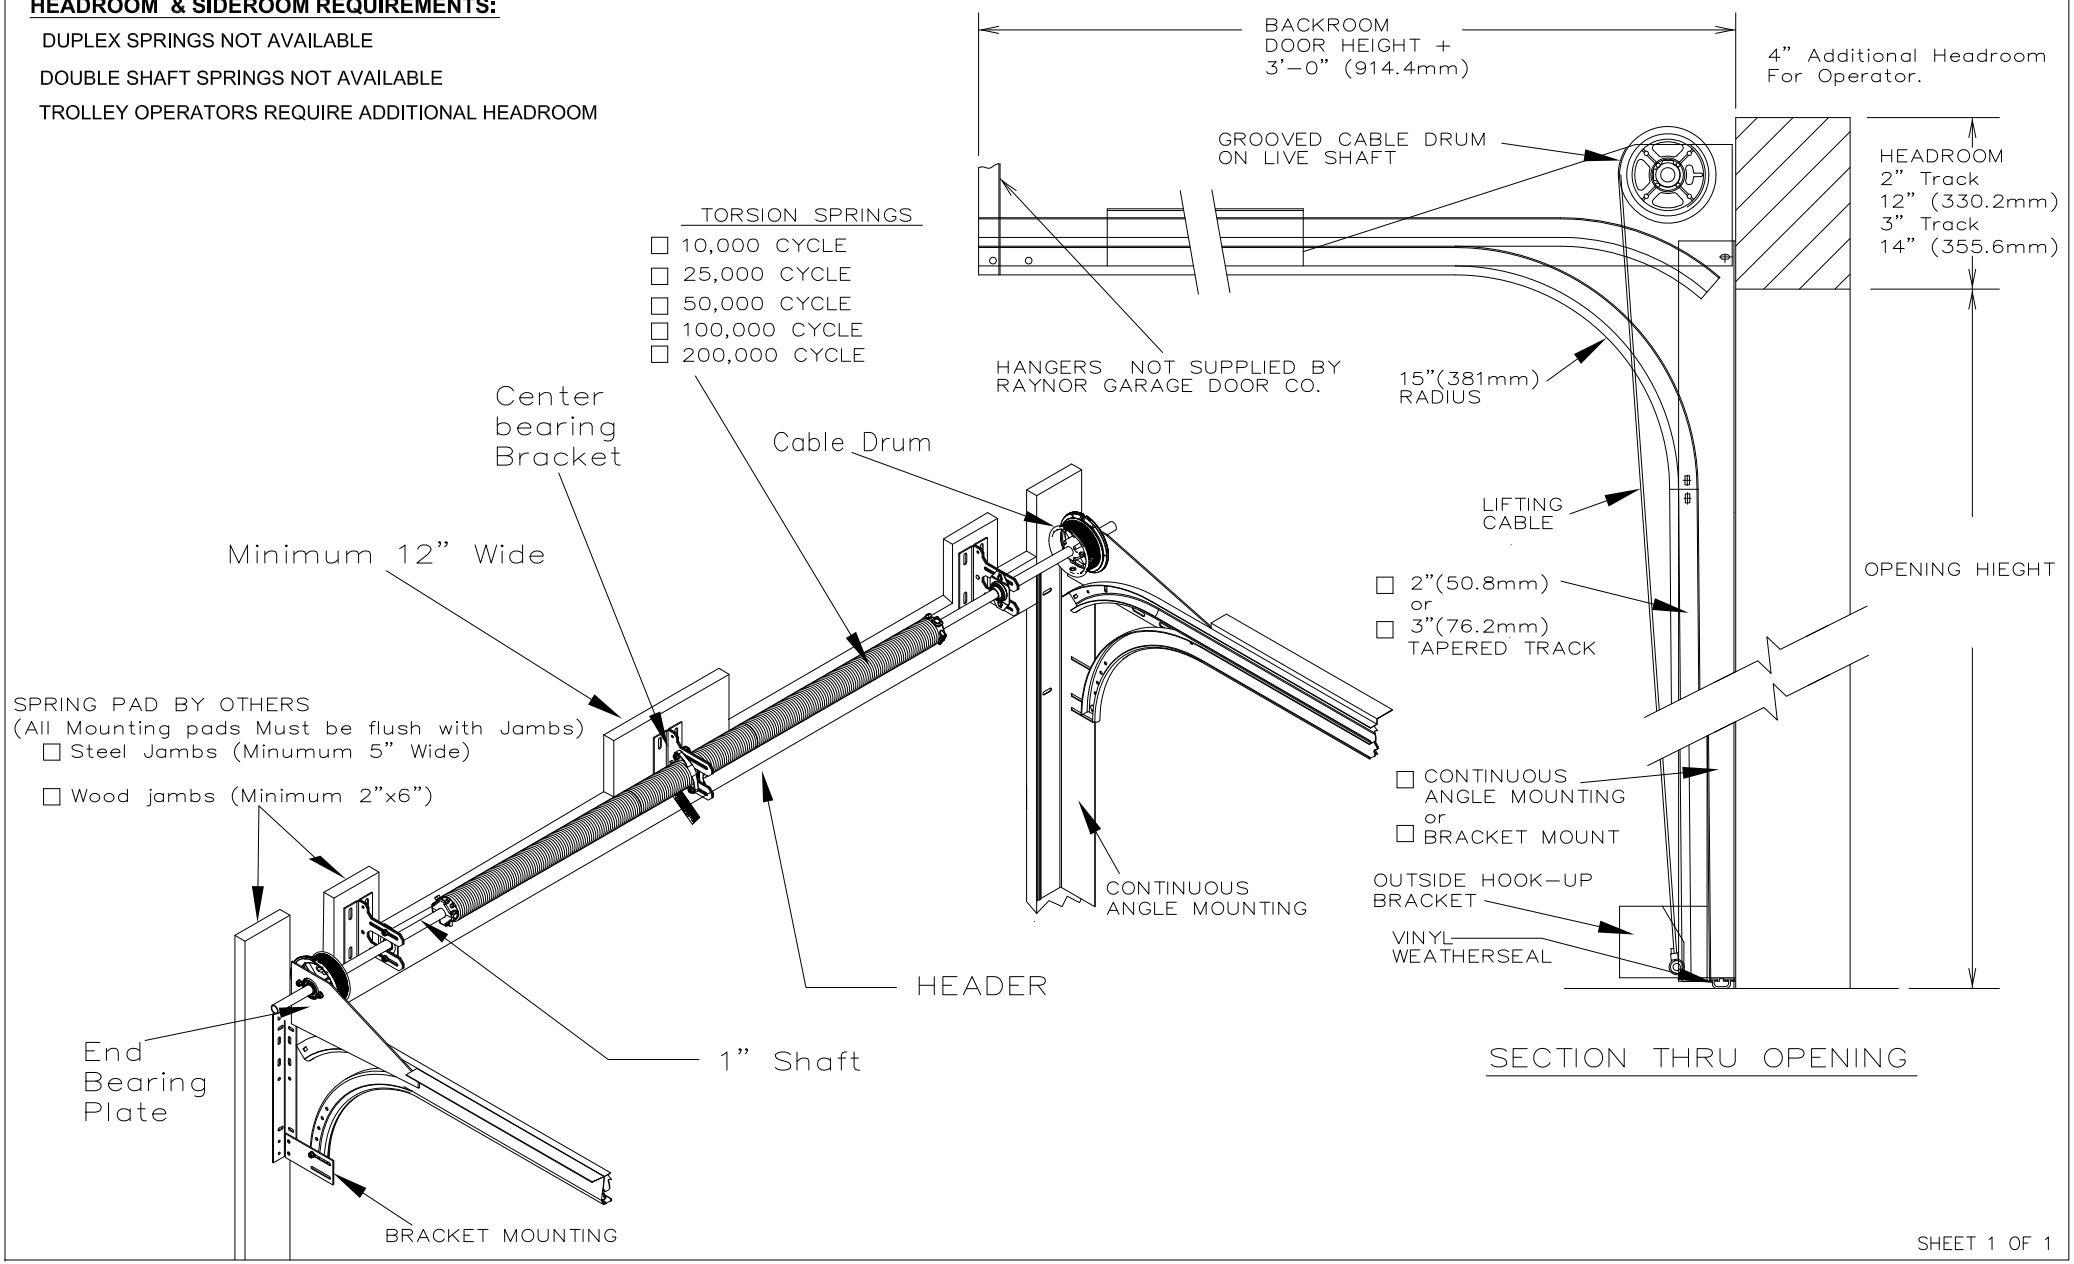

SECTION THRU OPENING