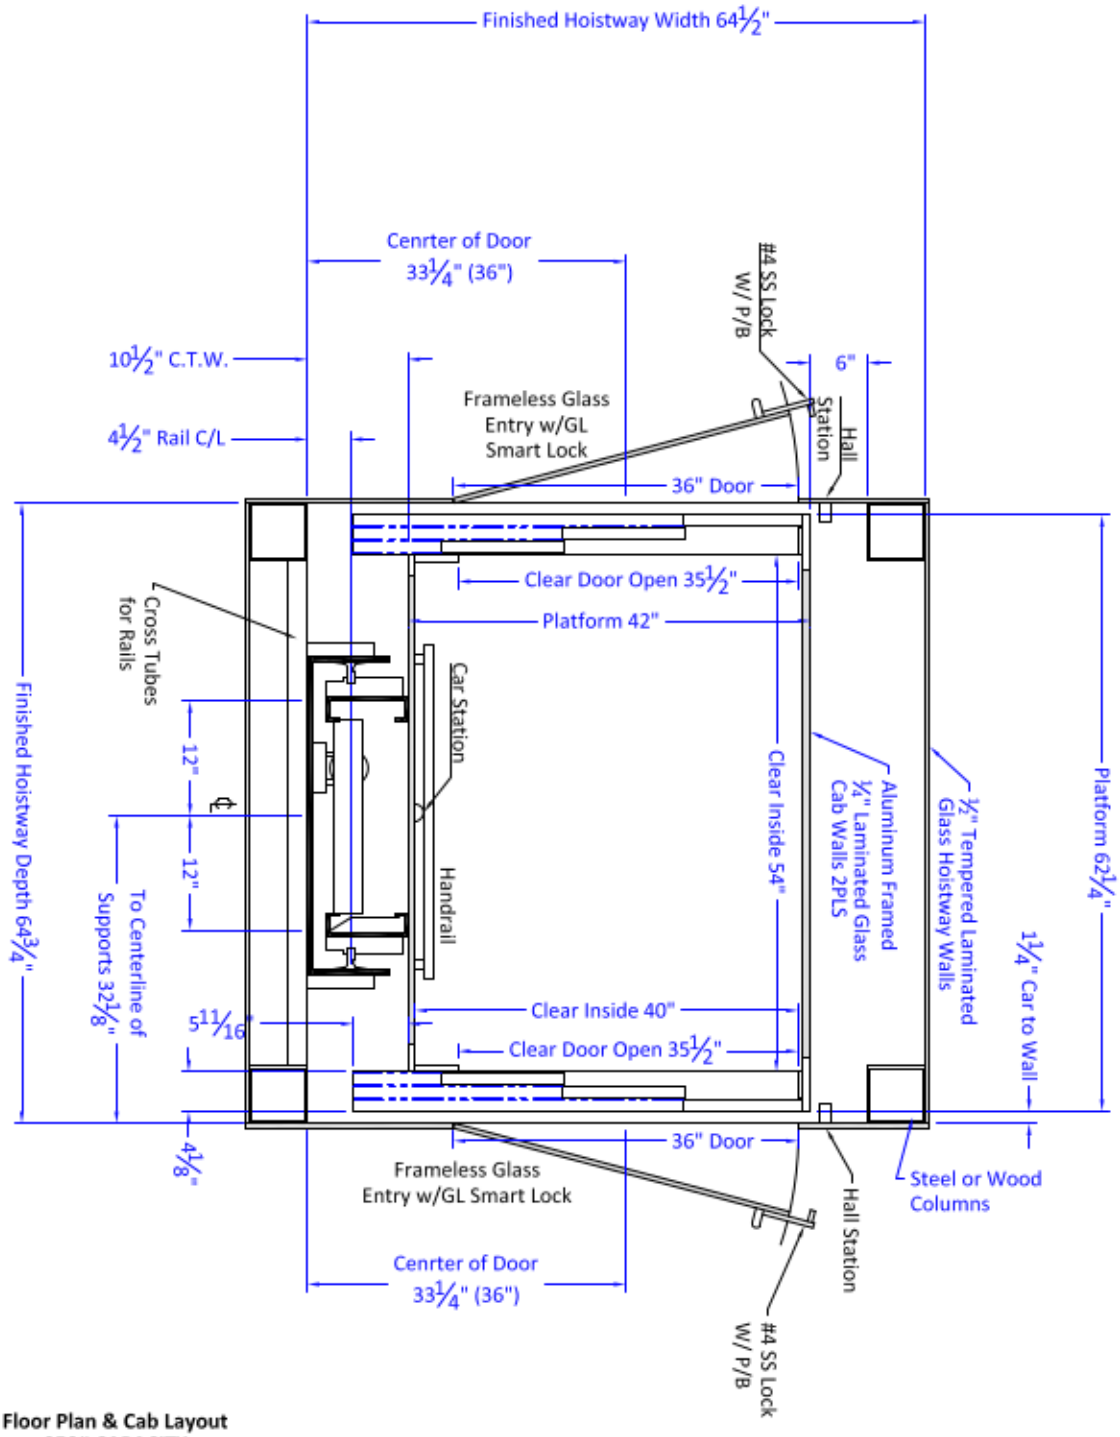

Floor Plan & Cab Layout
950# CAPACITY
VICTORY 3-SPEED CAR DOORS
w/POCKET & SWING LANDING DOOR

FRONT

ROCKY MOUNTAIN ELEVATOR PRODUCTS
LIVE LIFE ELEVATED
Phone: (866) 482-4472
www.Rockymountainelevatorproducts.com

TITLE: TRB11SRH-3SPVSLR,40x54,RL,FRONT-REAR,RH-LH			DRAWING #
DRAWN BY: RANDY W. BESTLE	DATE:	CONTRACTOR NAME:	
		JOB NAME:	
APPROVED BY ELEVATOR DEALER:			DATE: