EXPERIENCE THE THIN BRICK REVOLUTION

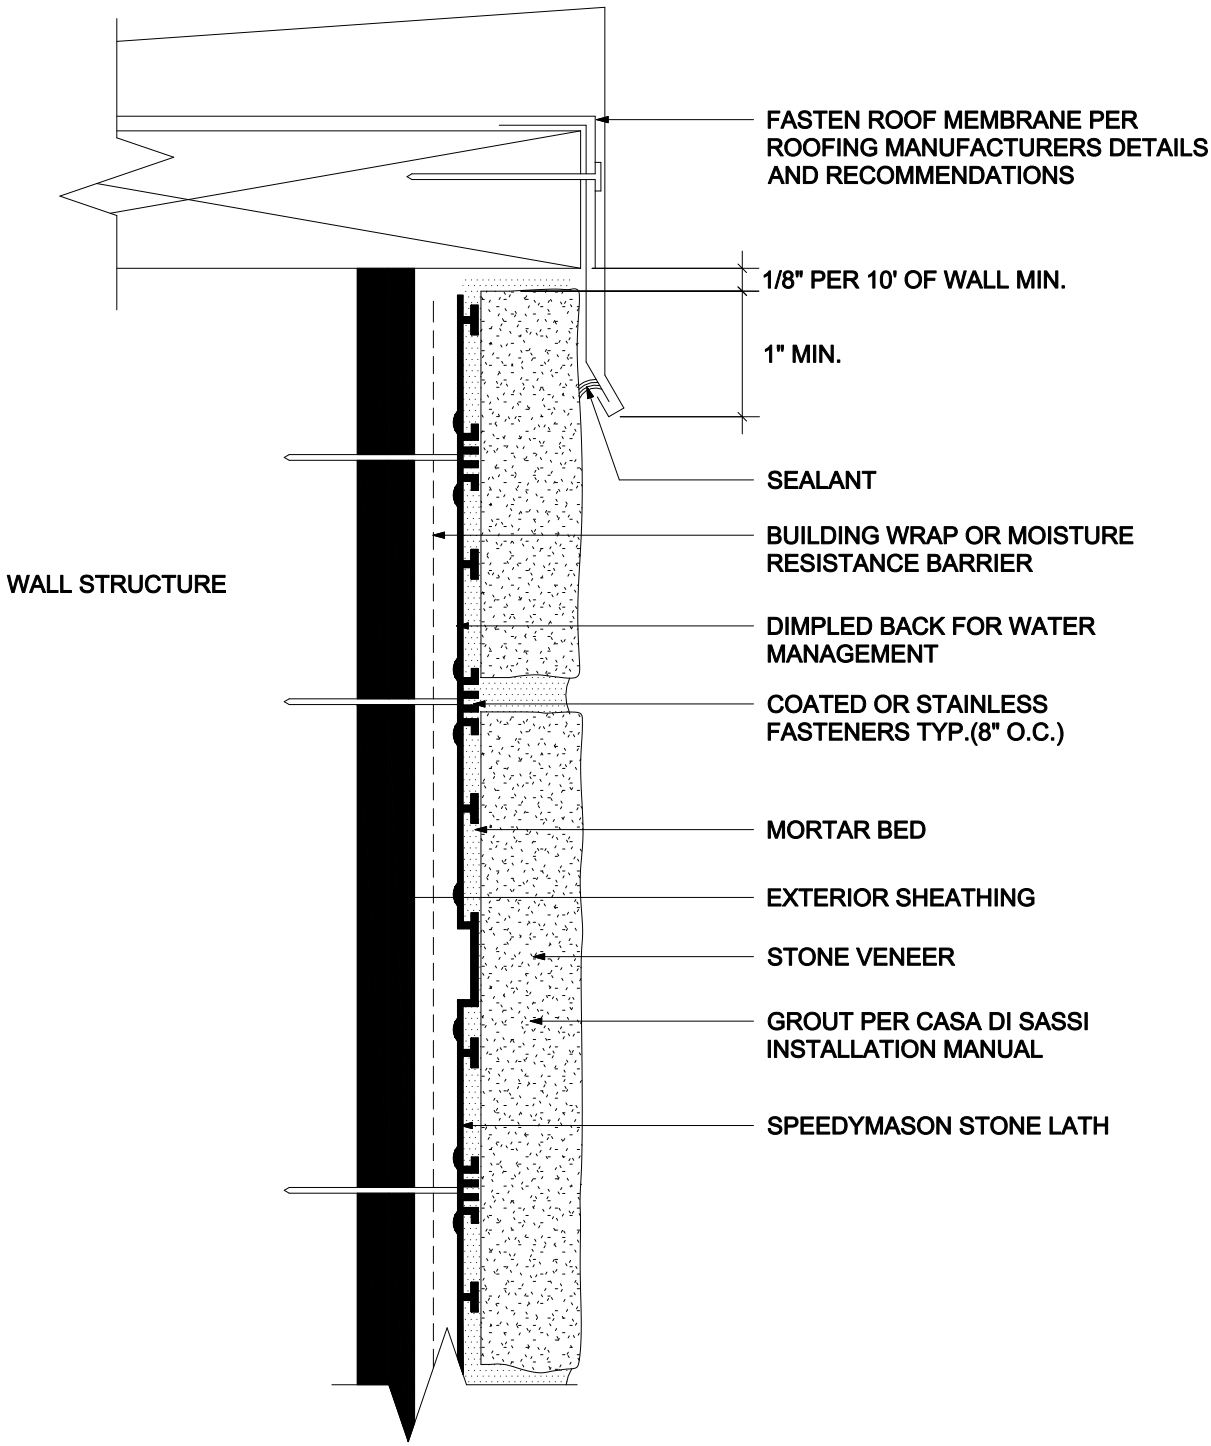

ROOF EDGE DETAIL

PATENT PENDING

SCALE : NOT TO SCALE

300 Sherry Lynn Lane, Sparta, WI 54656 info@speedymason.com www.speedymason.com

EXPERIENCE THE THIN BRICK REVOLUTION